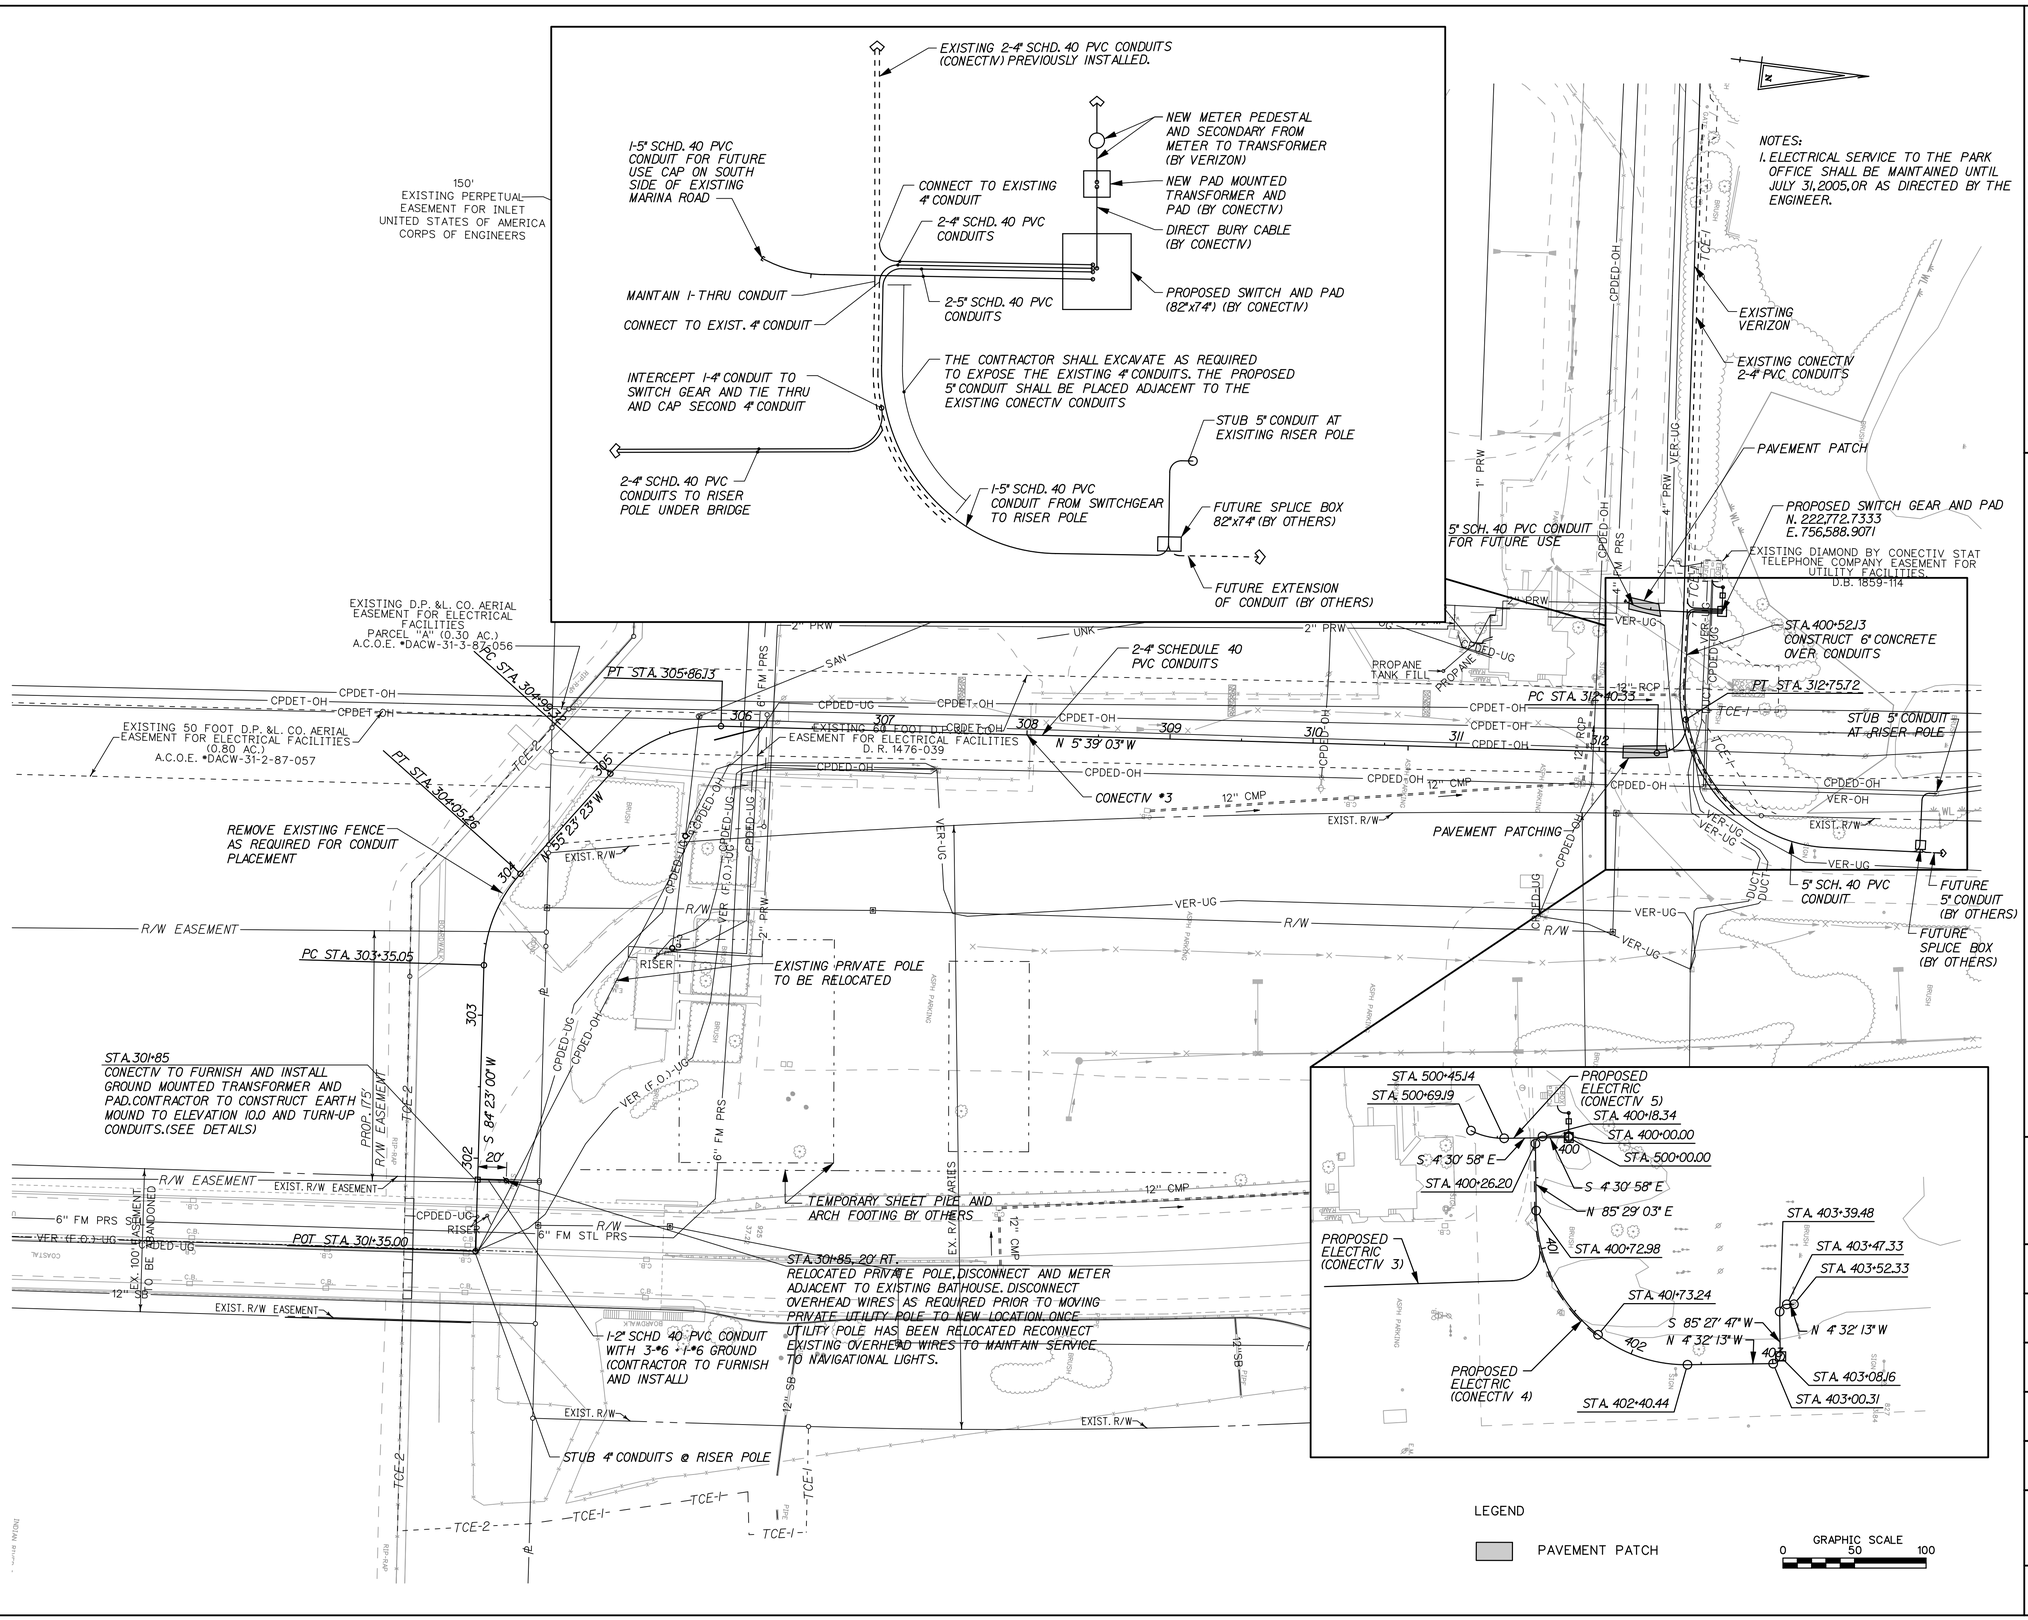

DATE:	DESCRIPTION:	BY:
3-16-05	1 NEW SHEET ADDED CONECTIV 3, 4 & 5 ALIGNMENTS	RK&K

DELAWARE SEASHORE STATE PARK
INDIAN RIVER MARINA RE-DEVELOPMENT
PHASE II – CONECTIV PLANS

DELAWARE DEPARTMENT OF NATURAL RESOURCES AND ENVIRONMENTAL CONTROL

DESIGNED BY:	RK&K
DRAWN BY:	RK&K
BUILDING NO.:	N/A
DATE:	FEBRUARY 11, 2005
SCALE:	1" = 50'
SHEET NO.:	PLAN 03
E.F.N.:	

k:\Projects\2003\IRB\DNREC\Dgn\dnrec05c_irb.dgn
9/21/2006
2:17:31 PM