CONECTIV STAKEOUT	
STATION	ELEVATION
200+00.00	3.86
200+20.84	1.95
200+50.00	2.07
201+00.00	2.28
202+00.00	2.49
202+50.00	2.70
203+00.00	2.91
203+00.70	3.12
203+50.00	3.16
204+00.00	0.61
204+12.32	-1.89
204+50.00	-2.50
204+61.09	-2.50
204+66.87	-2.50
205+00.00	-2.79
205+50.00	-2.59
206+00.00	-2.29
206+50.00	-1.99
206+80.20	-1.69
207+00.00	-1.61
207+50.00	-1.86
208+00.00	-2.12
208+50.00	-2.37
209+00.00	-2.63
209+05.76	-2.65
209+50.00	-0.45
209+54.39	-0.23
210+00.00	-0.23
210+11.38	-0.23
210+31.38	1.77

CONECTIV PROFILE

SCALE
0 50 100 HORIZ.
0 5 10 VERT.

NOTE:

1. SEE CONECTIV PLAN FOR CONDUIT SIZE AND DETAILS

2. CONTRACTOR SHALL PROVIDE 12" MIN.CLEARANCE BETWEEN PROPOSED CONDUITS AND EXISTING OR PROPOSED UTILITIES.

3. ALL ELEVATIONS ARE TO THE BOTTOM OF THE CONDUIT

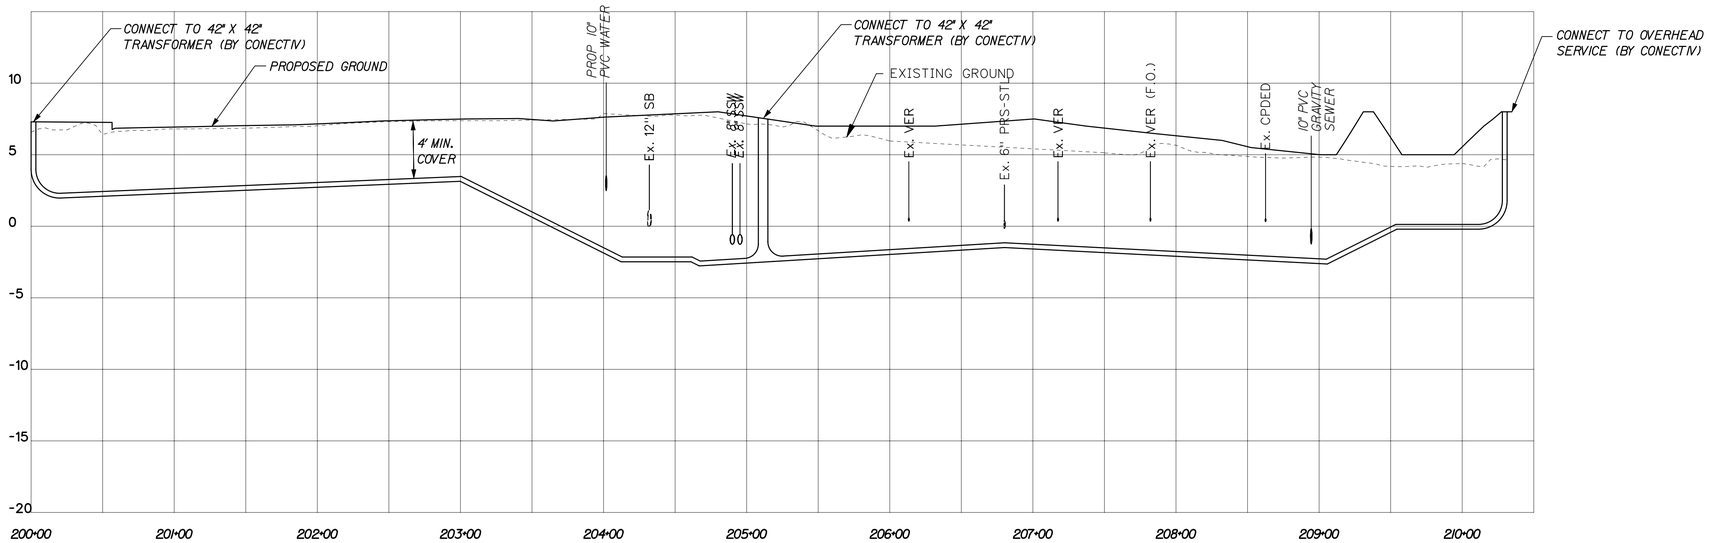

DATE:	DESCRIPTION:	BY:
3-02-05		

DELAWARE SEASHORE STATE PARK
INDIAN RIVER MARINA RE-DEVELOPMENT
PHASE II - CONECTIV PLANS

DELAWARE DEPARTMENT OF NATURAL RESOURCES AND ENVIRONMENTAL CONTROL

DESIGNED BY: RK&K

DRAWN BY: RK&K

BUILDING NO.: N/A

DATE: FEBRUARY 11, 2005

SCALE: 1" = 50'

SHEET NO.: PROFILE 01

E.F.N.:

k:\Projects\2003\IRB\DNREC\Dgn\Dnrec06c_IRB.dgn
9/21/2006
2:17:58 PM