CONECTIV PROFILE

SCALE
0 50 100 HORIZ.
0 5 10 VERT.

NOTE:

1. SEE PLAN FOR CONDUIT SIZE AND DETAILS

2. CONTRACTOR SHALL PROVIDE 12" MIN.CLEARANCE BETWEEN PROPOSED CONDUITS AND EXISTING OR PROPOSED UTILITIES.

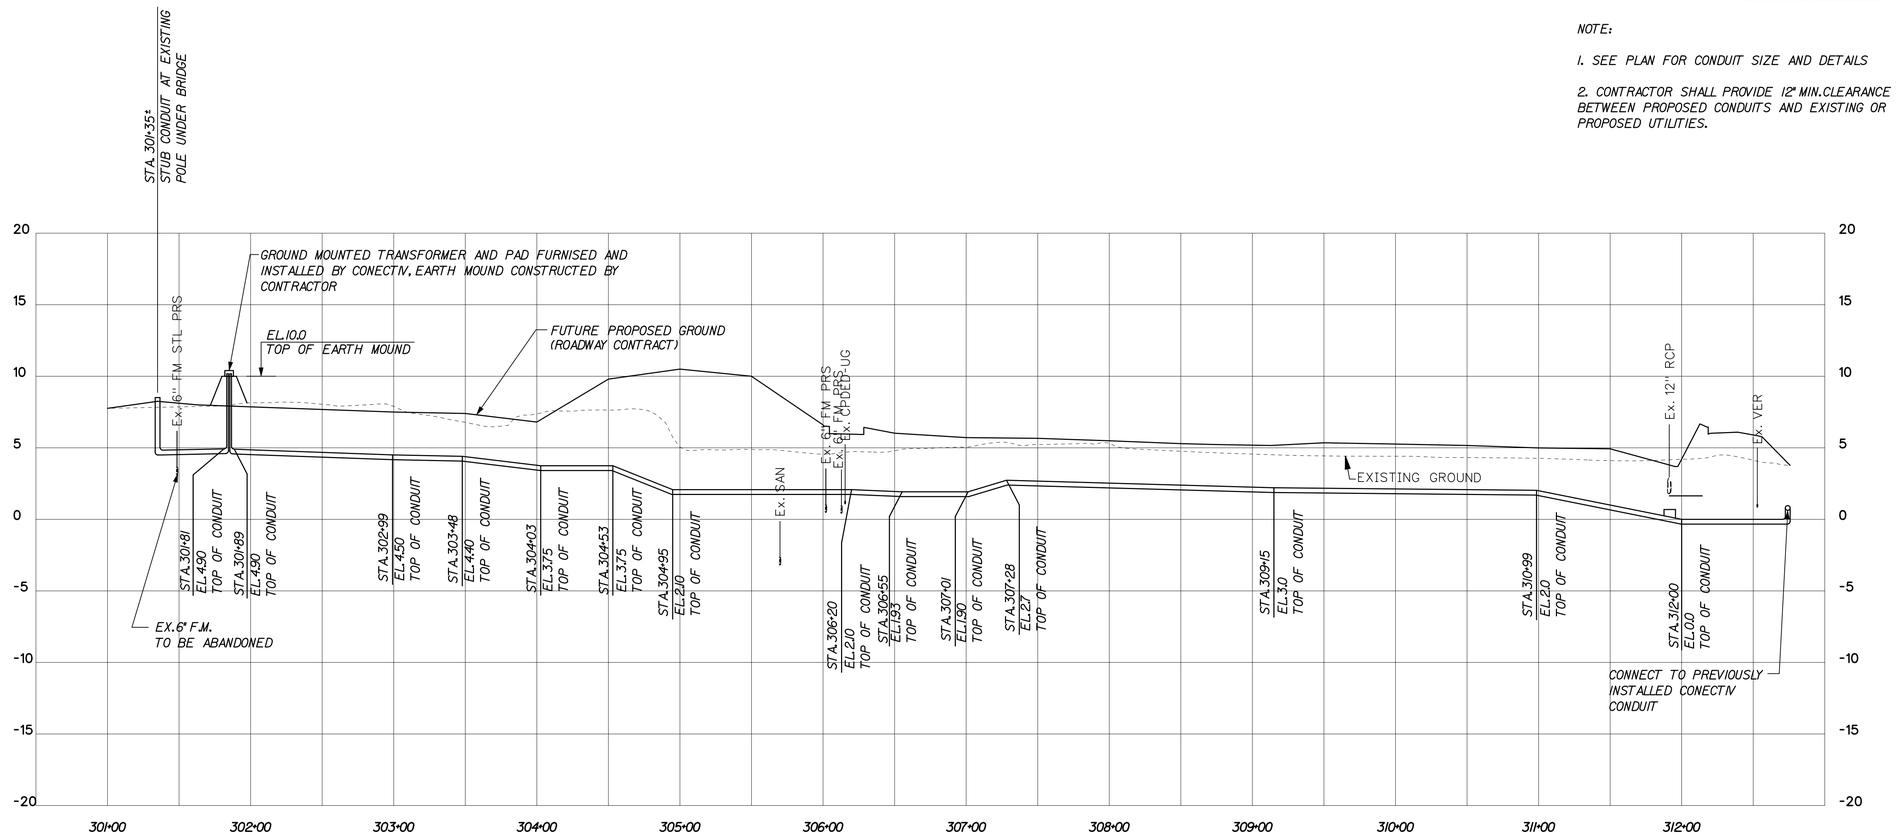

CONECTIV 3

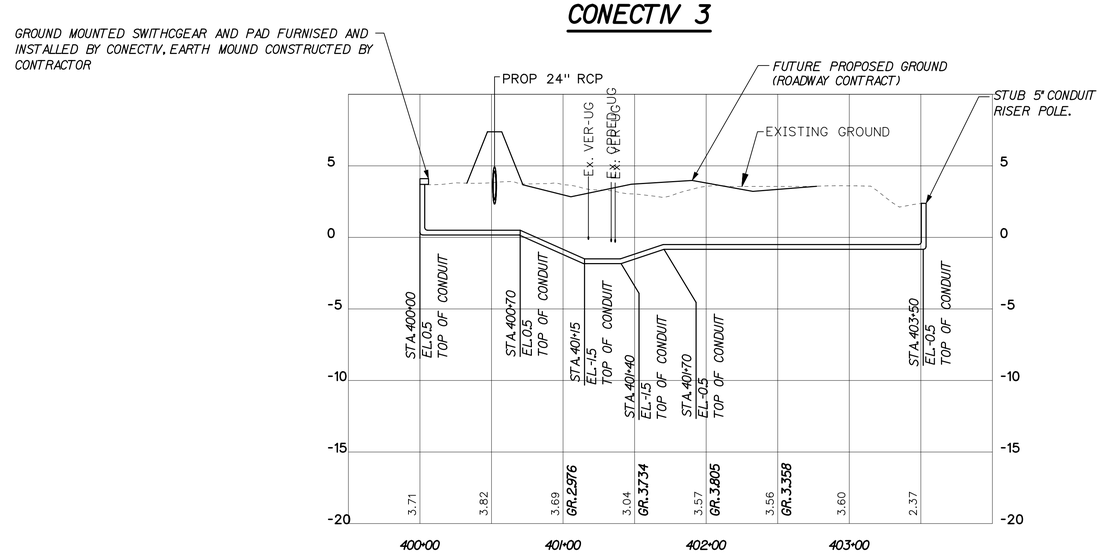

CONECTIV 4

NO PROFILE IS SHOWN FOR THE CONECTIV 5 ALIGNMENT. THE CONTRACTOR SHALL FIELD VERIFY THE ELEVATIONS OF THE EXISTING UTILITIES CROSSING THE PROPOSED ALIGNMENT AND PLACE THE NEW CONDUITS MAINTAINING 12" MIN. VERTICAL CLEARANCE.

CONECTIV 5

DATE:	DESCRIPTION:	BY:
3-02-05	1 NEW SHEET	RK&K

DELAWARE SEASHORE STATE PARK
INDIAN RIVER MARINA RE-DEVELOPMENT
PHASE II - CONECTIV PLANS

DELAWARE DEPARTMENT OF NATURAL RESOURCES AND ENVIRONMENTAL CONTROL

DESIGNED BY: RK&K
DRAWN BY: RK&K
BUILDING NO.: N/A
DATE: FEBRUARY 11, 2005
SCALE: 1" = 50'
SHEET NO.: PROFILE 02
E.F.N.:

k:\Projects\2003\IRB\DNREC\Dgn\Dnrec07c_IRB.dgn
9/21/2006
2:18:16 PM