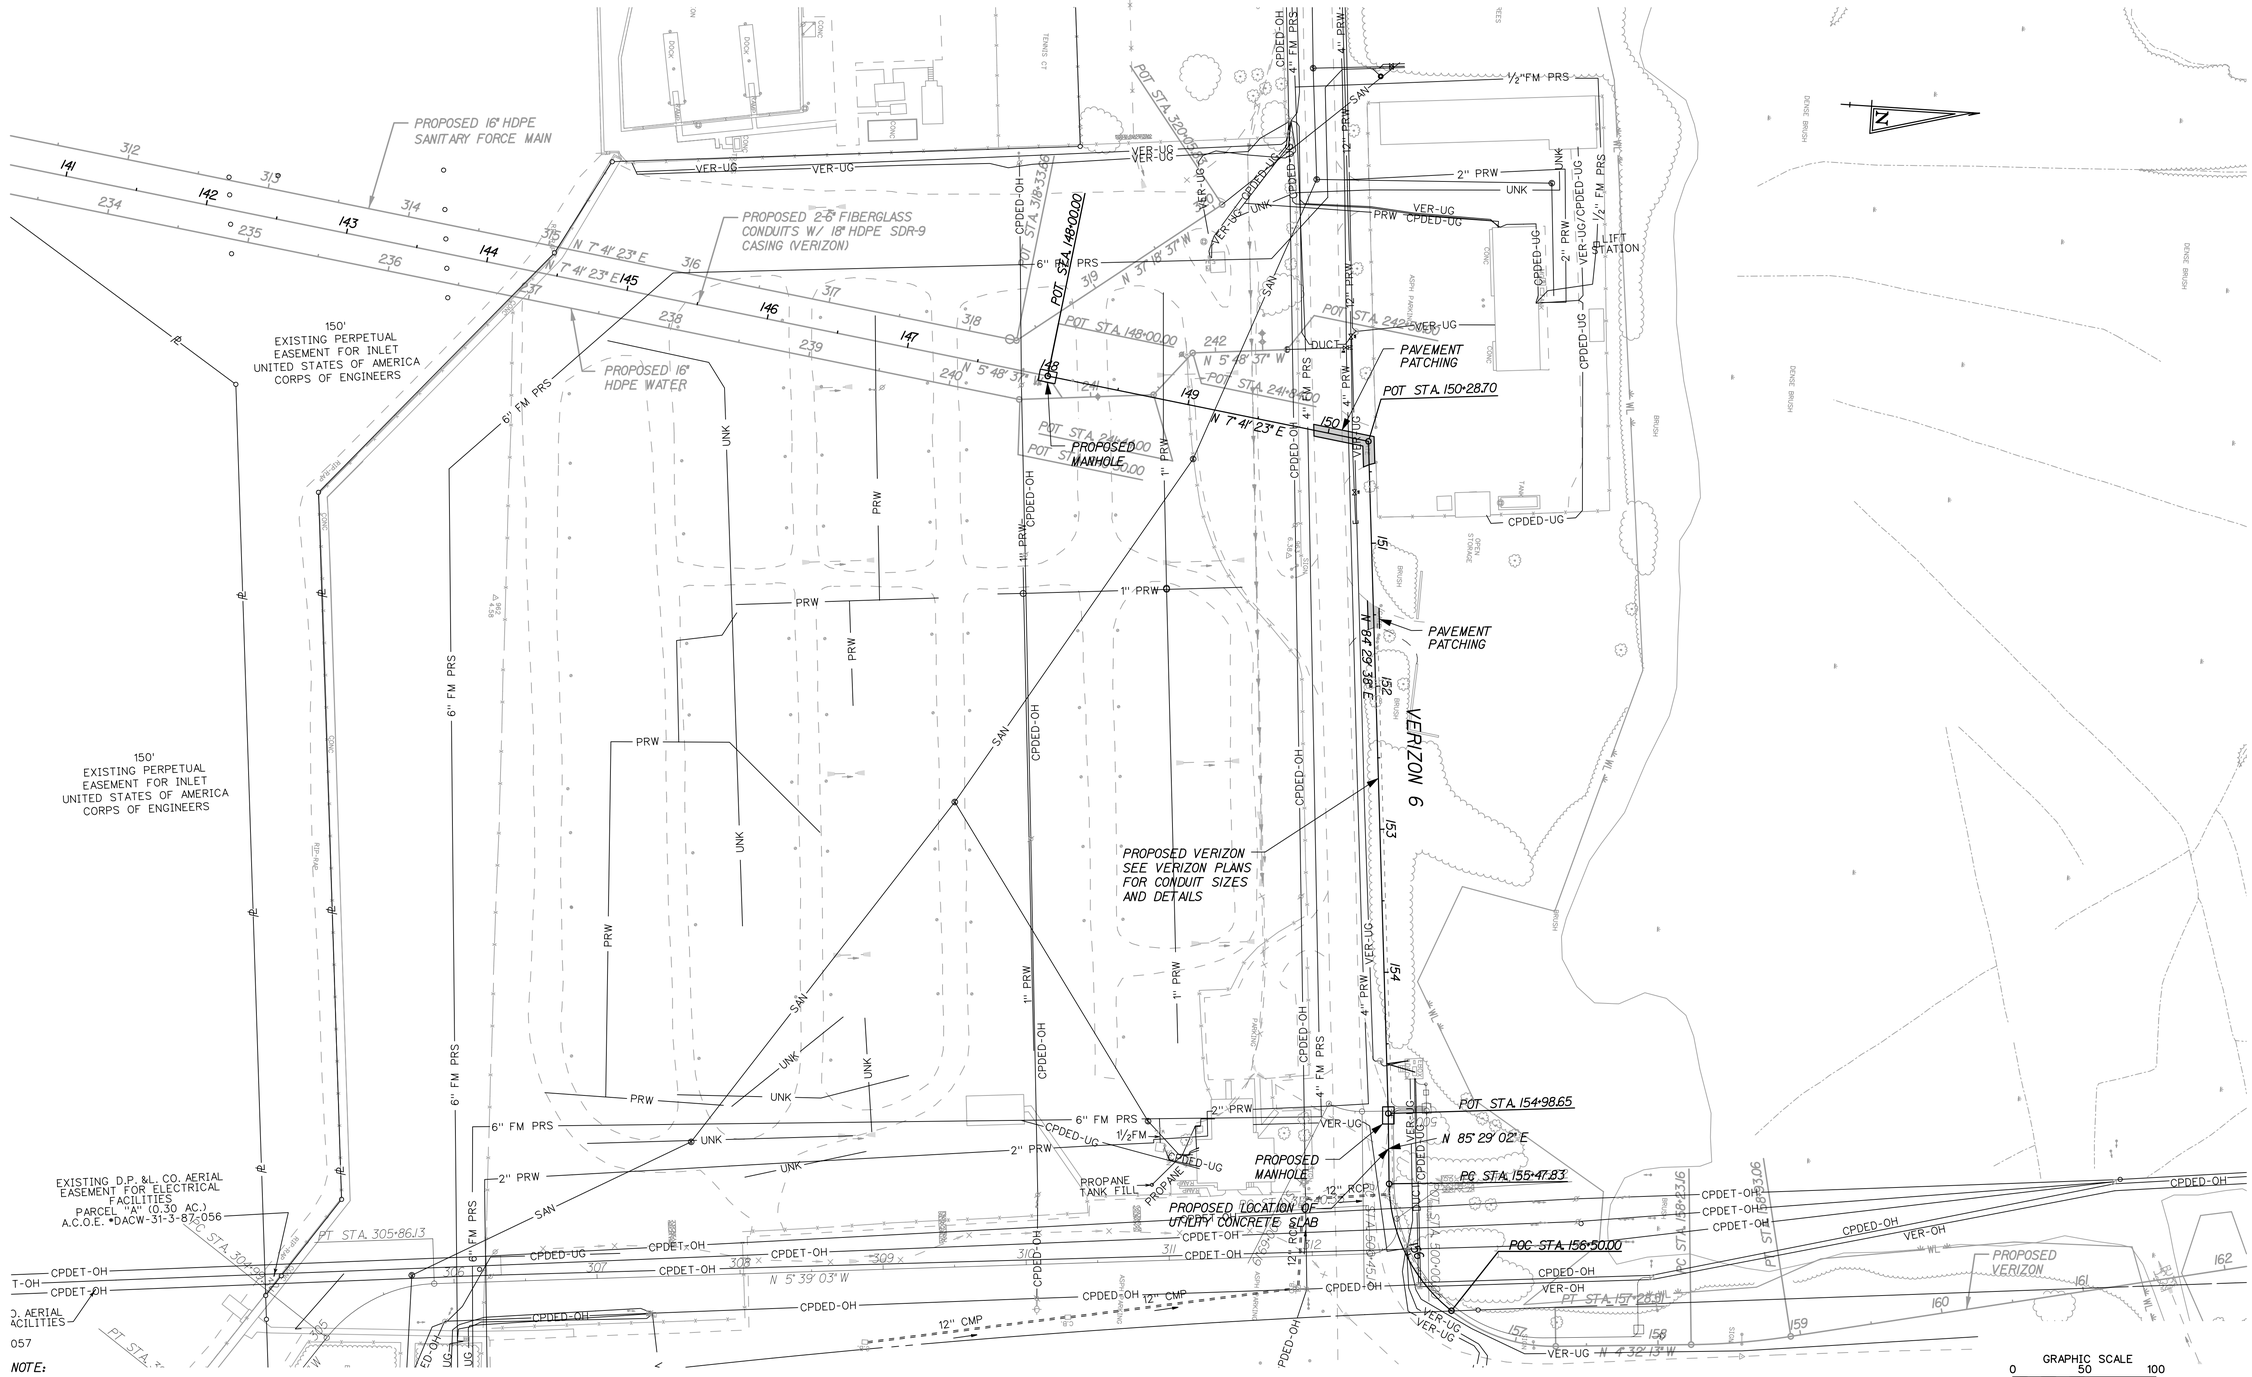

NOTE:

THE LOCATION OF ALL UNDERGROUND UTILITIES AND FEATURES SHOWN ARE APPROXIMATE ONLY AND NO GUARANTEE IS MADE THAT ALL EXISTING UTILITIES ARE SHOWN ON THE PLAN. THE CONTRACTOR SHALL FIELD VERIFY BOTH HORIZONTAL AND VERTICAL LOCATIONS OF ALL EXISTING UTILITIES PRIOR TO BEGINNING ANY CONSTRUCTION AT NO ADDITIONAL COST. THE CONTRACTOR SHALL CONTACT MISS UTILITY (1-800-282-8555) PRIOR TO THE BEGINNING OF ANY CONSTRUCTION ACTIVITY.

CURVE DATA
PI = 156+02.563
Δ = 50° 54' 16.24" LT
Dc = 49° 49' 20.70"
R = 115.00'
T = 54.73'
L = 102.17'
E = 12.36'

LEGEND

- STABILIZED CONSTRUCTION ENTRANCE
- -- UE -- PERMANENT EASEMENT
- —RSF— REINFORCED SILT FENCE
- —⊗— TEMPORARY CHAIN LINK FENCE
- PAVEMENT PATCH

DATE:	DESCRIPTION:	BY:

DELAWARE SEASHORE STATE PARK
INDIAN RIVER MARINA RE-DEVELOPMENT
PHASE II - VERIZON PLANS

DELAWARE DEPARTMENT OF NATURAL RESOURCES AND ENVIRONMENTAL CONTROL

DESIGNED BY: RK&K

DRAWN BY: RK&K

BUILDING NO.: N/A

DATE: OCTOBER 28, 2004

SCALE: 1" = 50'

SHEET NO.: PLAN 03

E.F.N.:

k:\Projects\2003\IRB\DNREC\Dgn\Dnrec05V_IRB.dgn
9/21/2006
1:37:12 PM