ALTERNATIVE 3

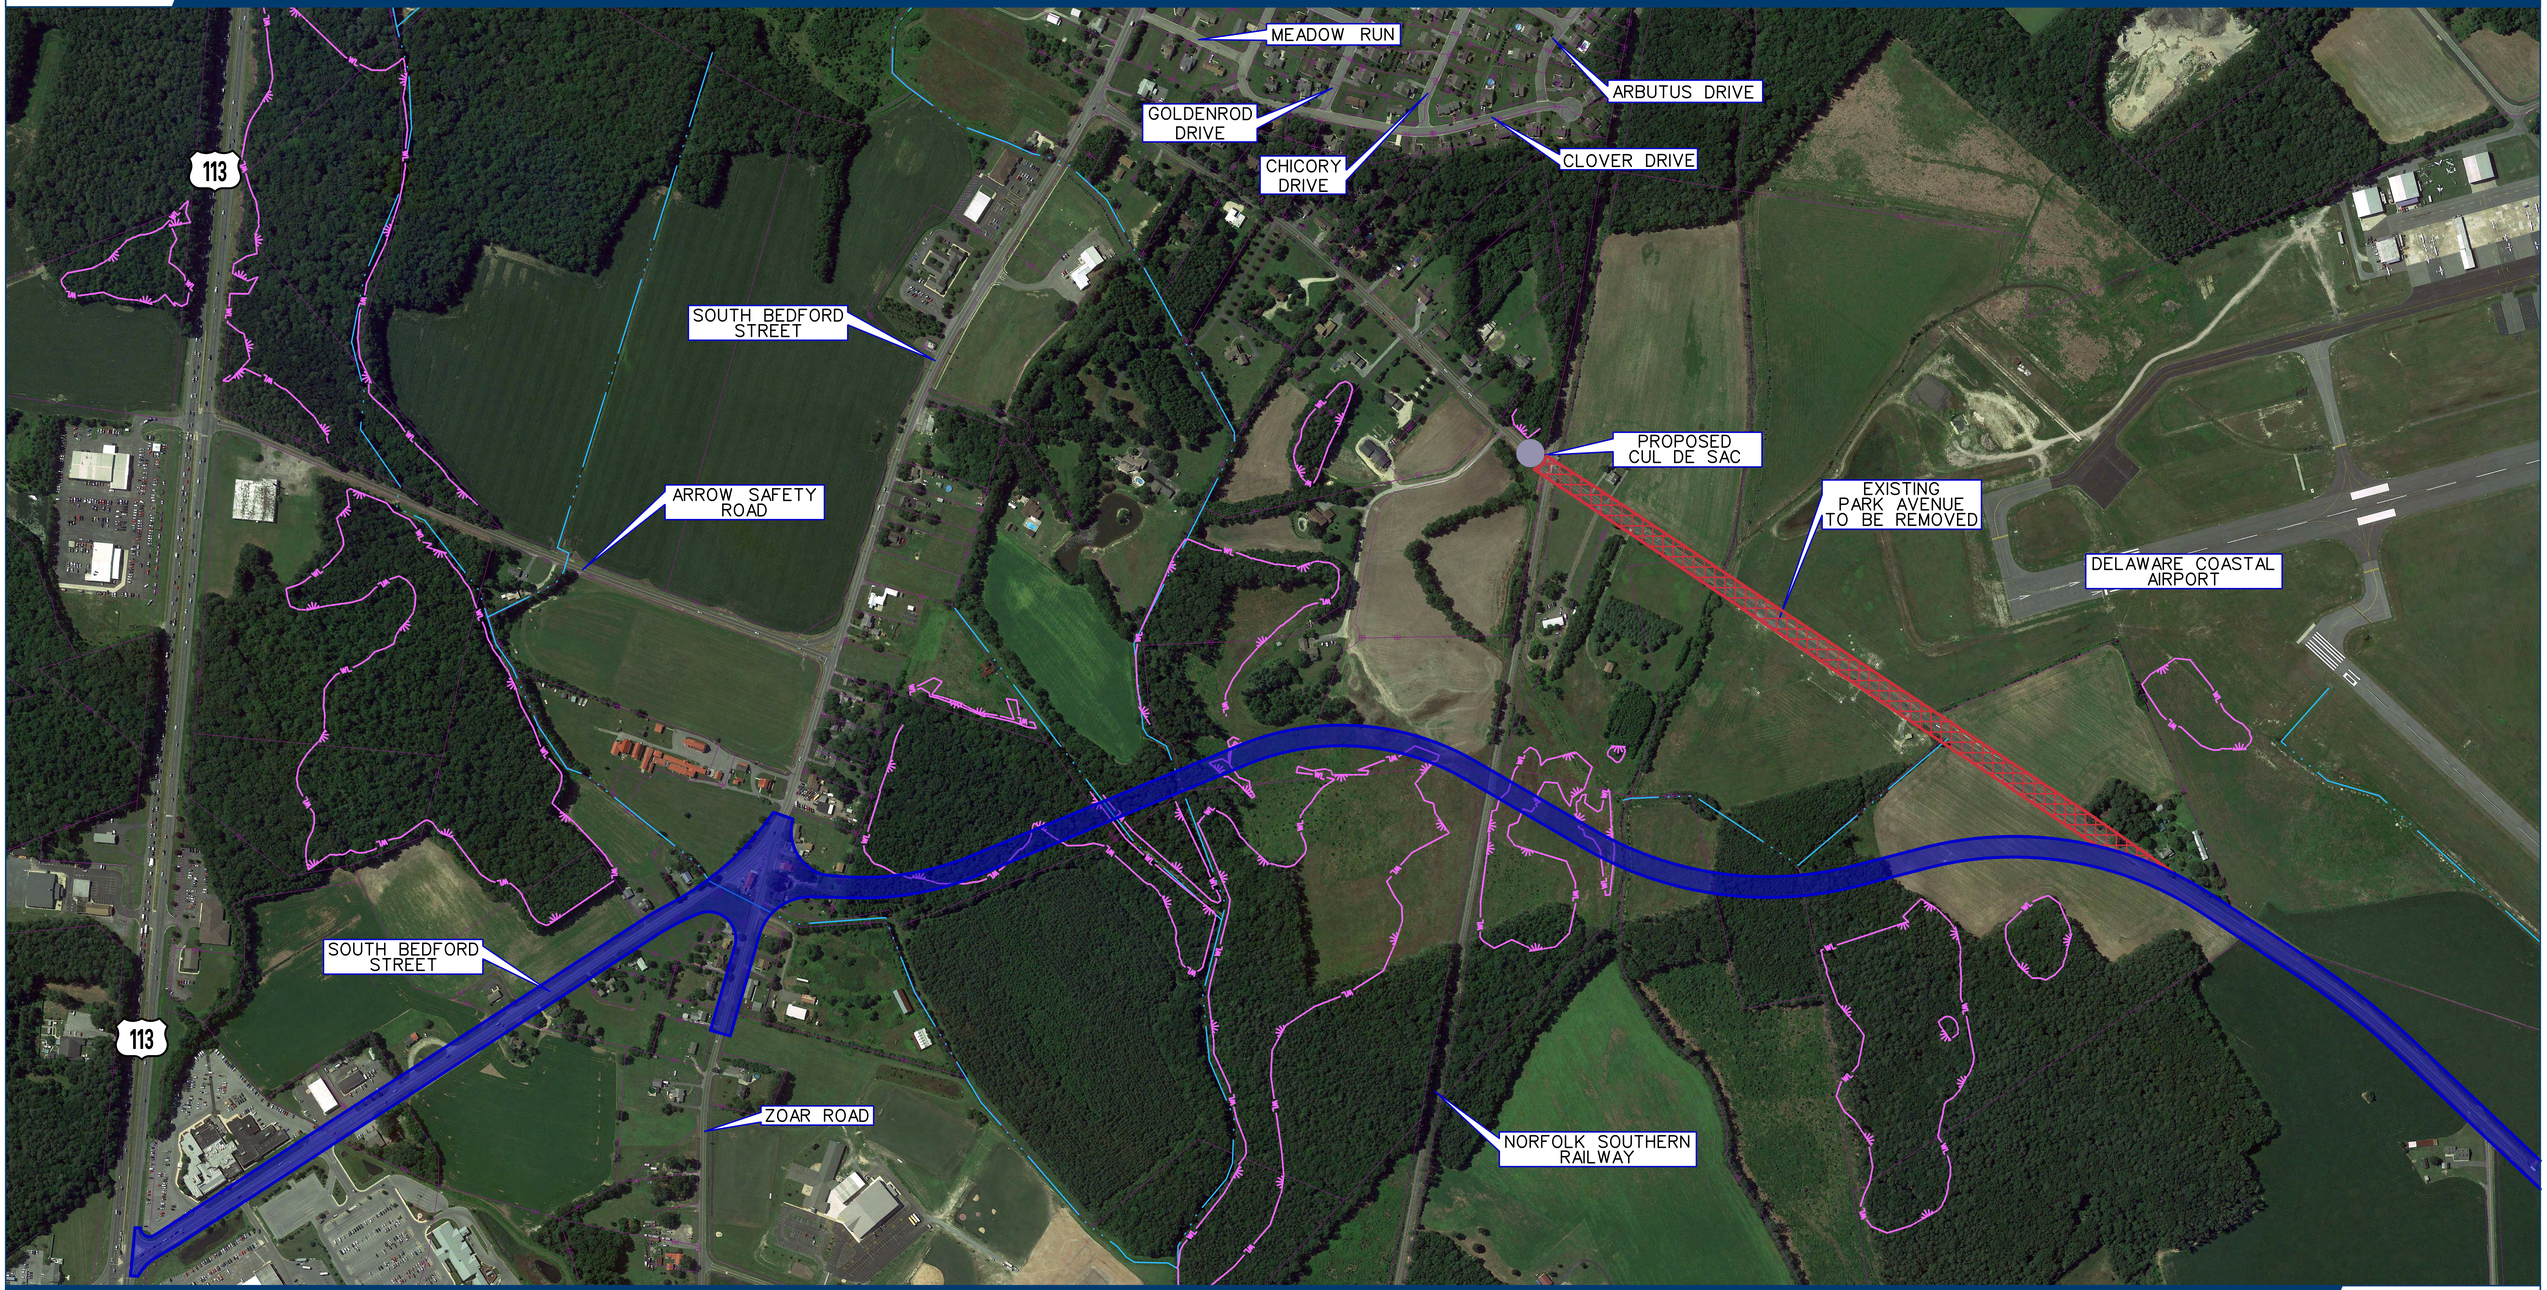

2016.06.13

SCALE
200 0 100 200 400
FEET

LEGEND

- ALTERNATIVE 3
- TO BE REMOVED
- TAX DITCH
- WETLANDS

Delaware Department of Transportation

PARK AVENUE RELOCATION

DelDOT