CONTRACT	COUNTY	F.A.P. NO.	SHEET NO.	TOTAL SHTS.
N/A	NEW CASTLE	N/A	2	3

POTENTIAL SIDEWALKS ALONG TAYLOR DRIVE
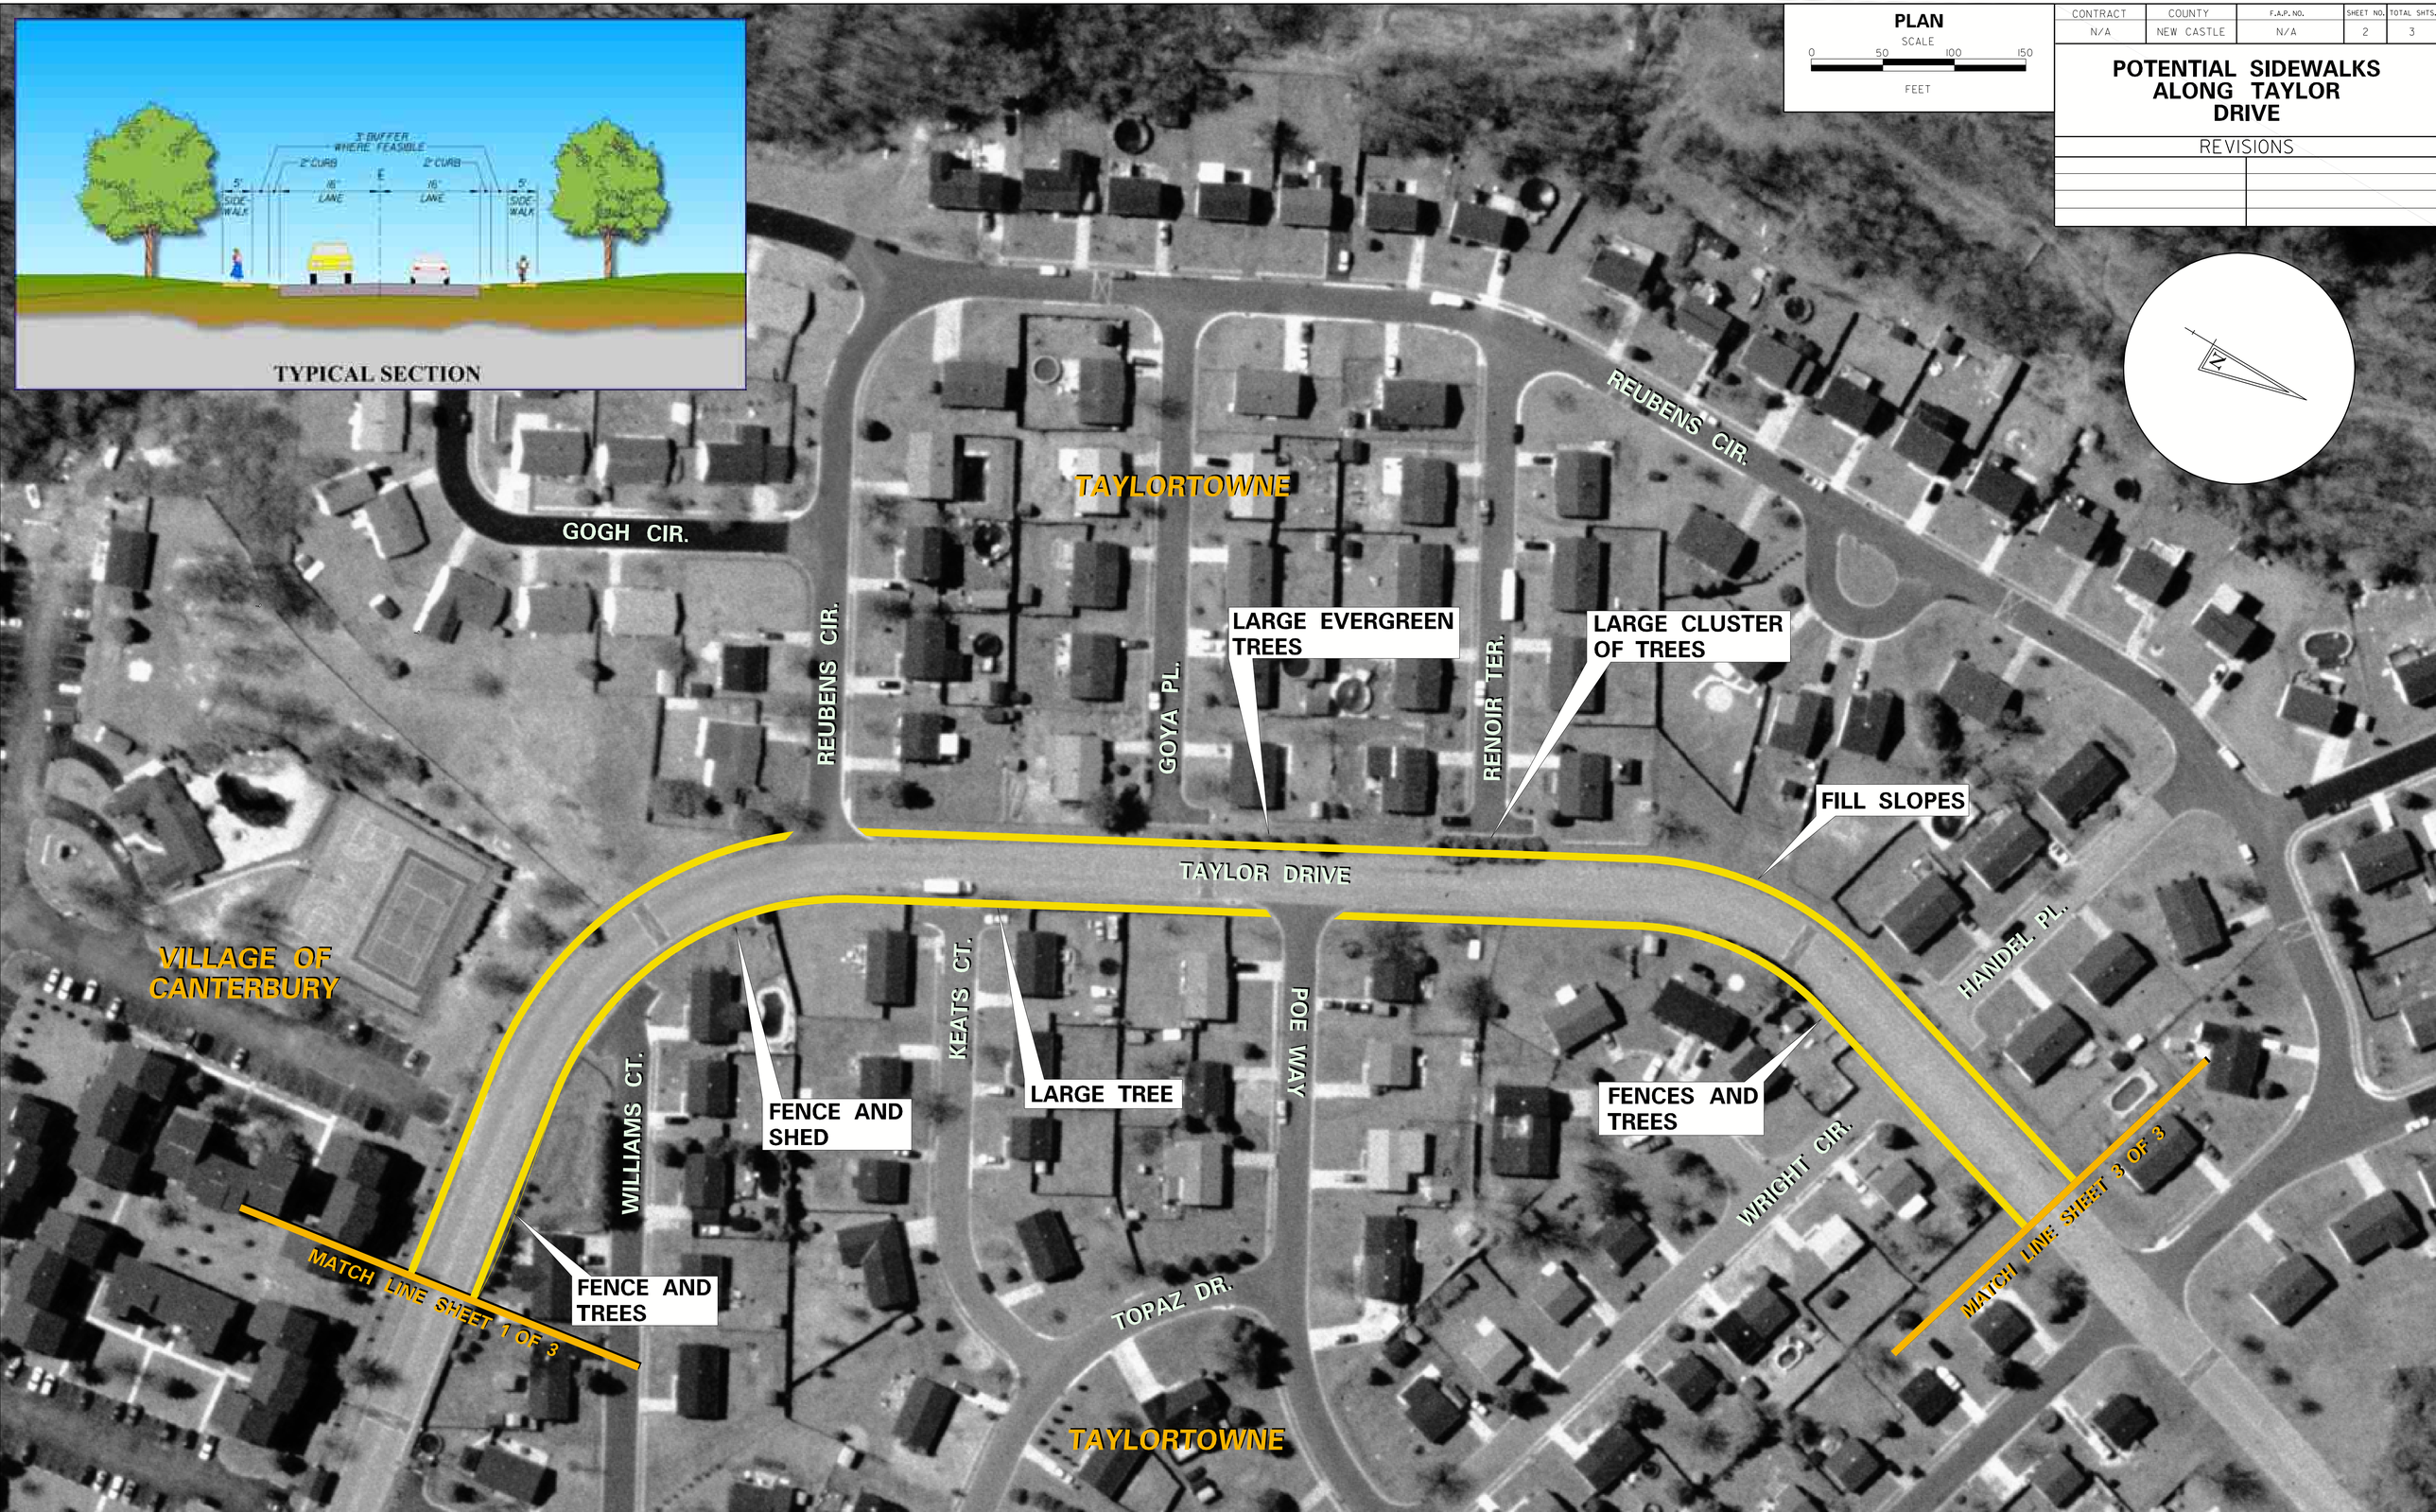
REVISIONS