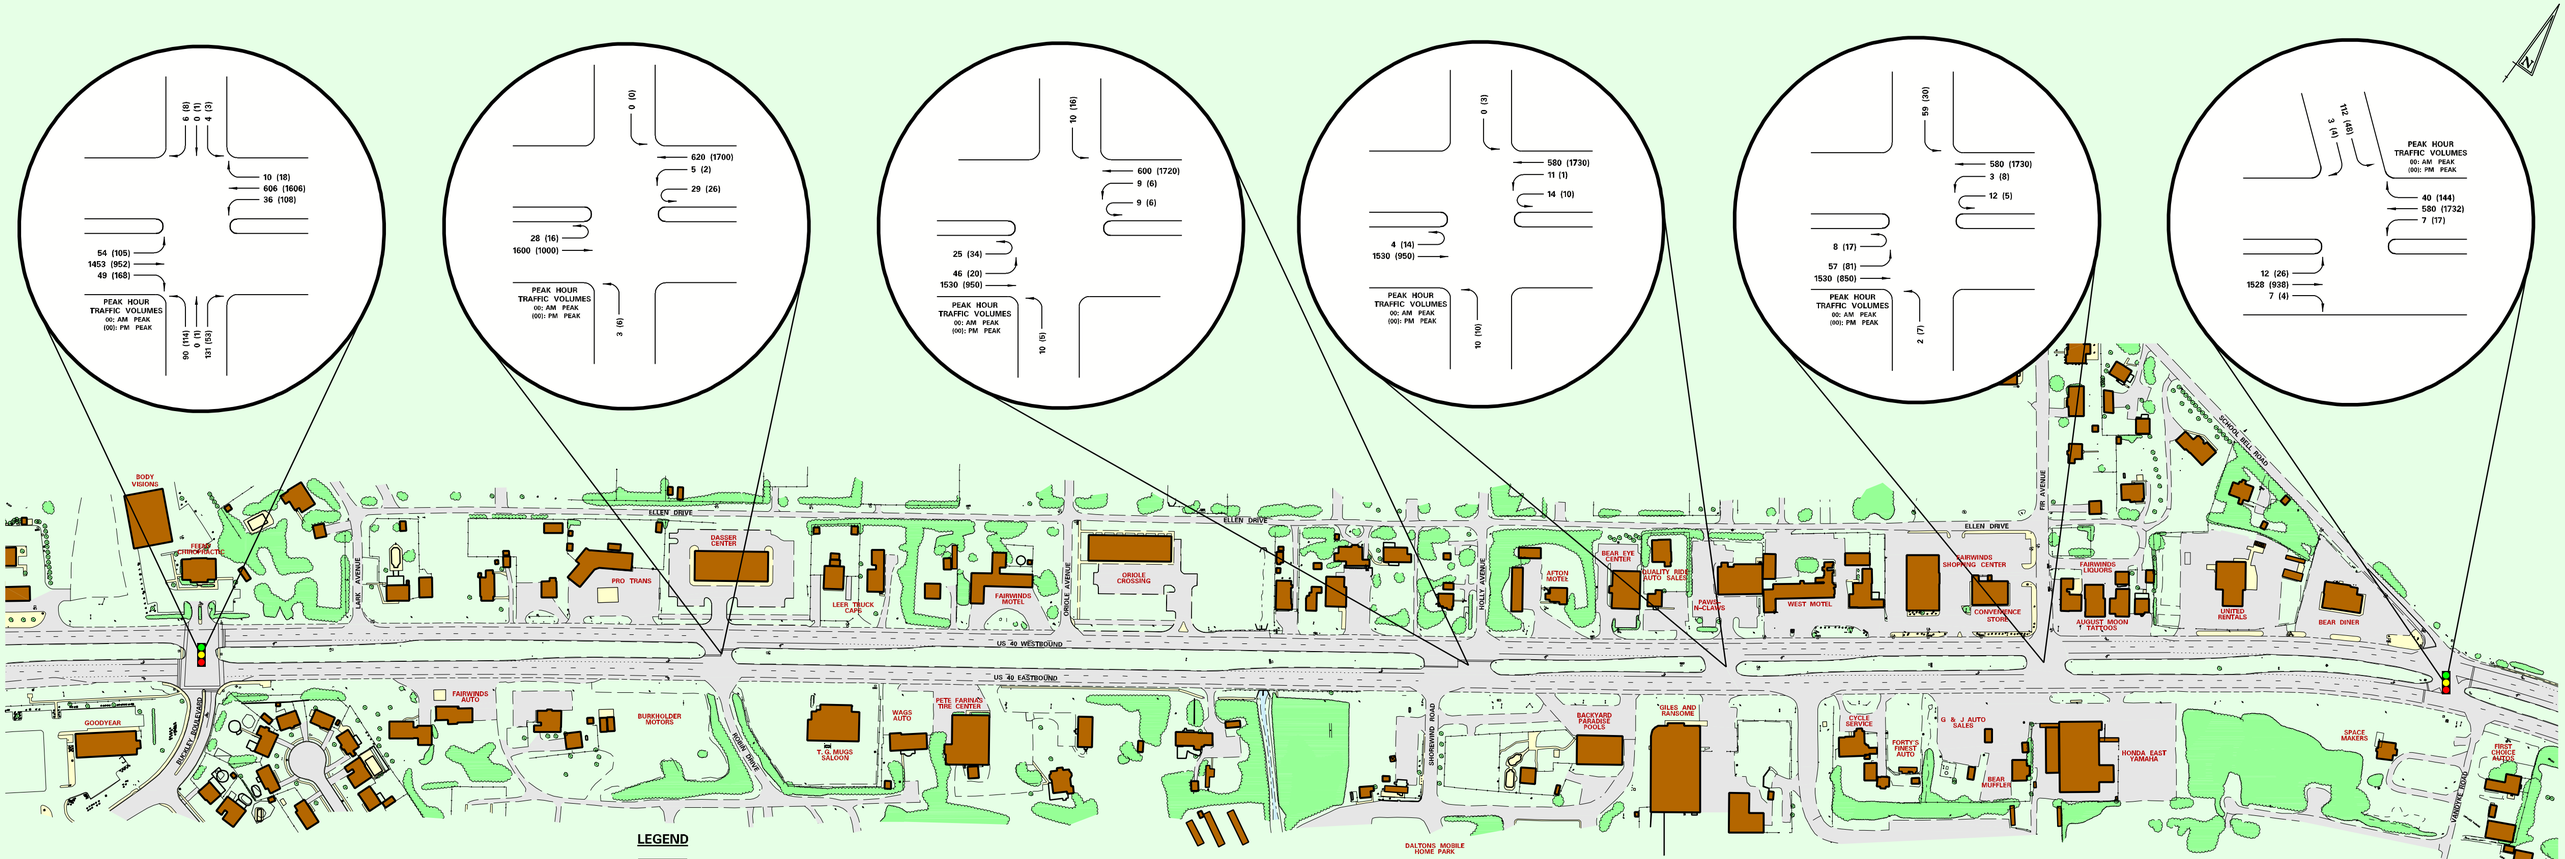

LEGEND

EXISTING PAVEMENT

EXISTING CONCRETE

US 40 – BUCKLEY BOULEVARD TO SCHOOL BELL ROAD

EXISTING CONDITIONS

SCALE: 1" = 100'

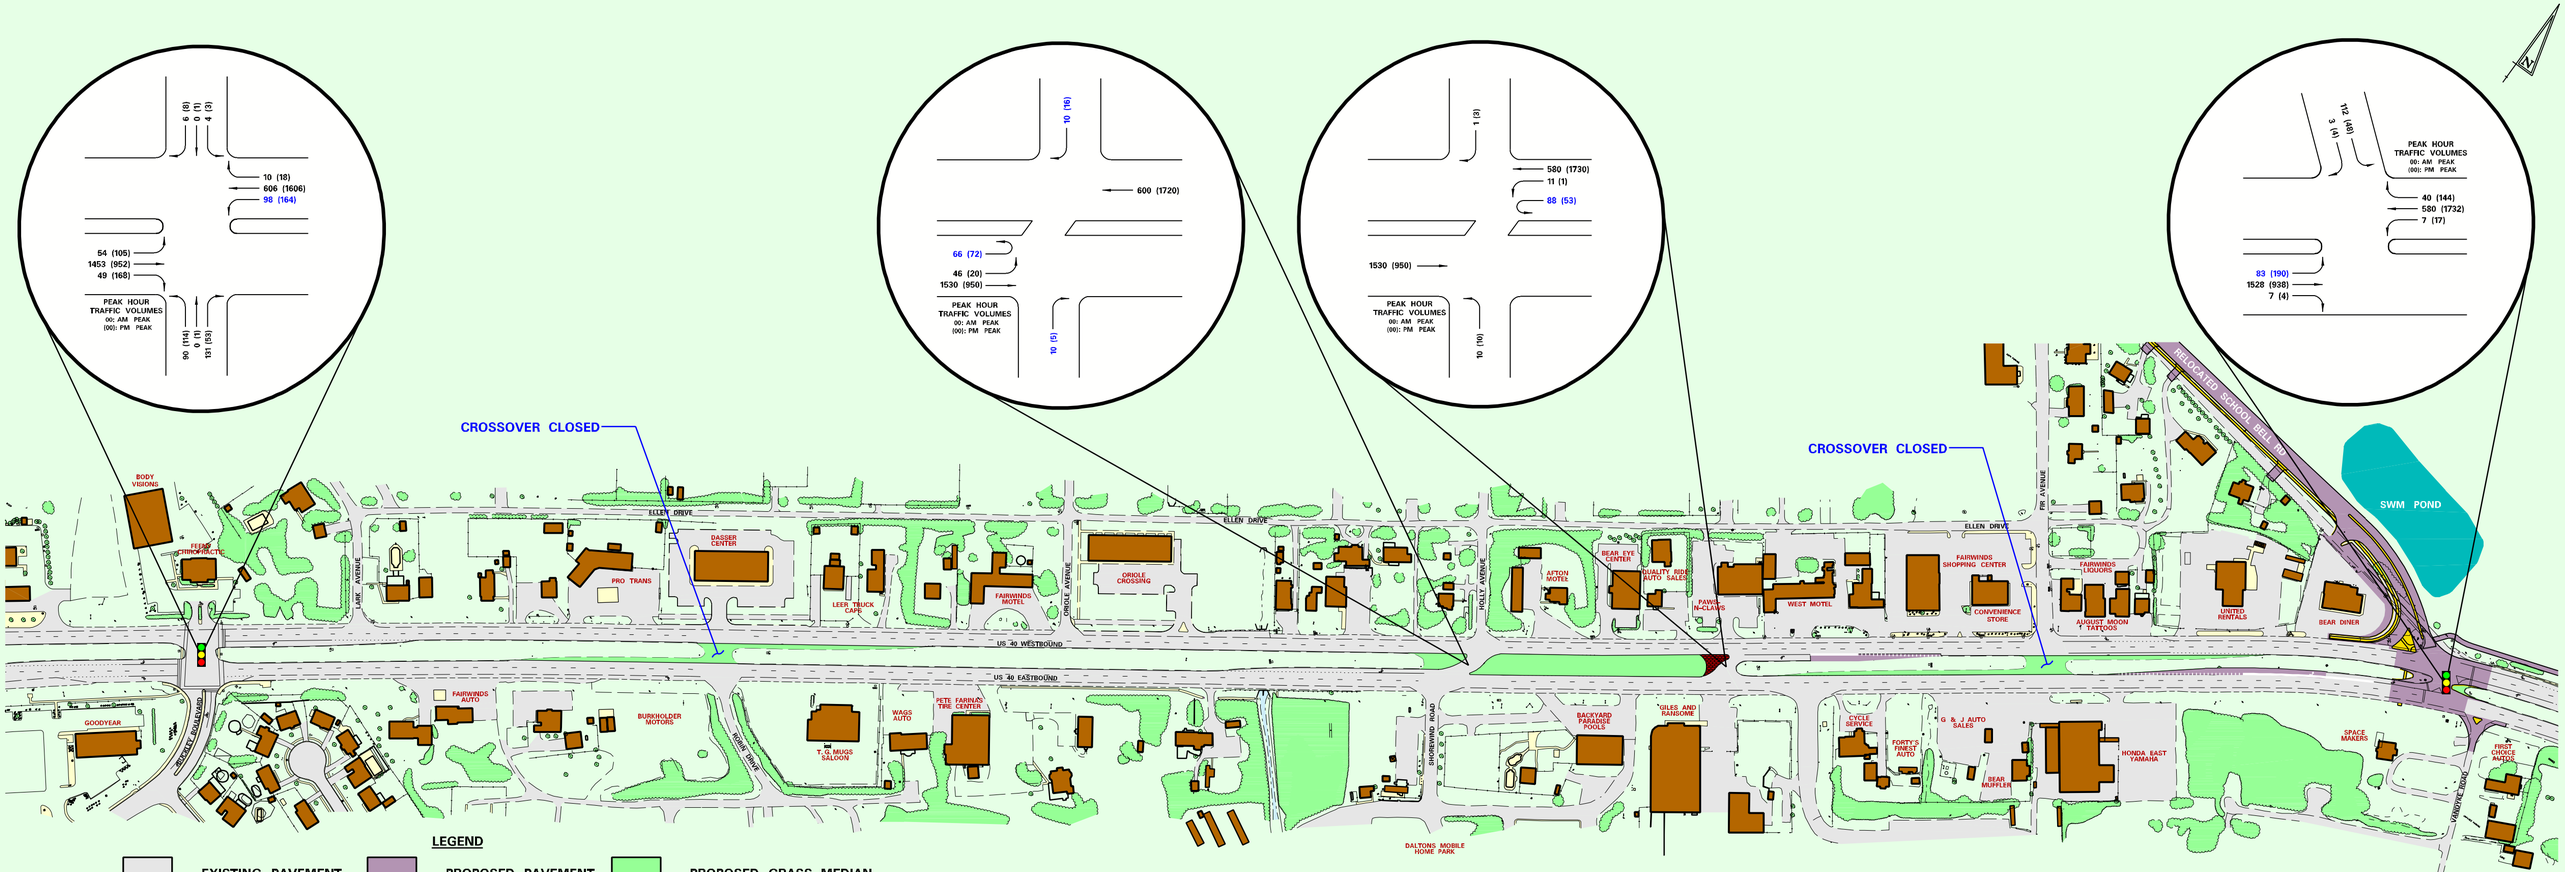

US 40 – BUCKLEY BOULEVARD TO SCHOOL BELL ROAD

ALTERNATIVE 1

SCALE: 1" = 100'

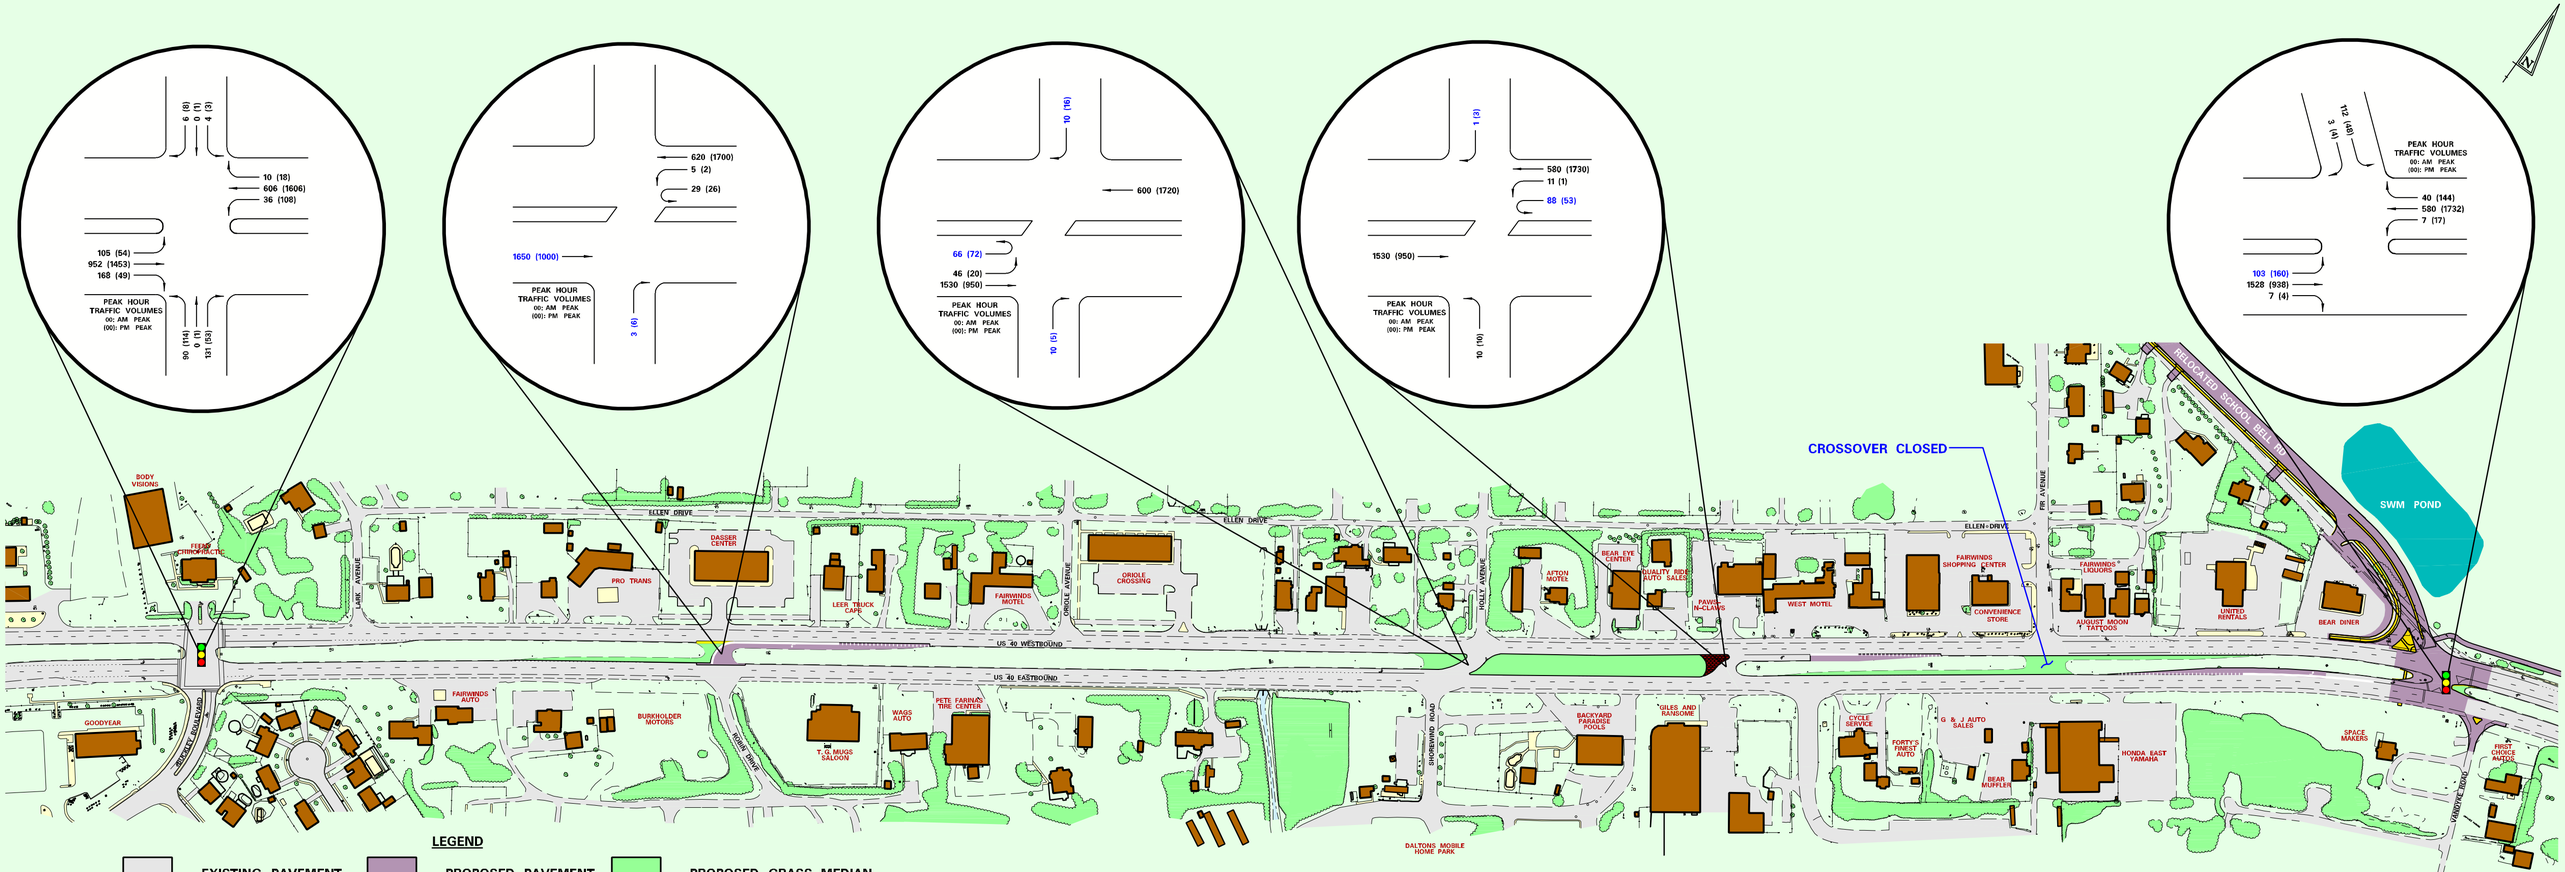

US 40 – BUCKLEY BOULEVARD TO SCHOOL BELL ROAD

ALTERNATIVE 2

SCALE: 1" = 100'

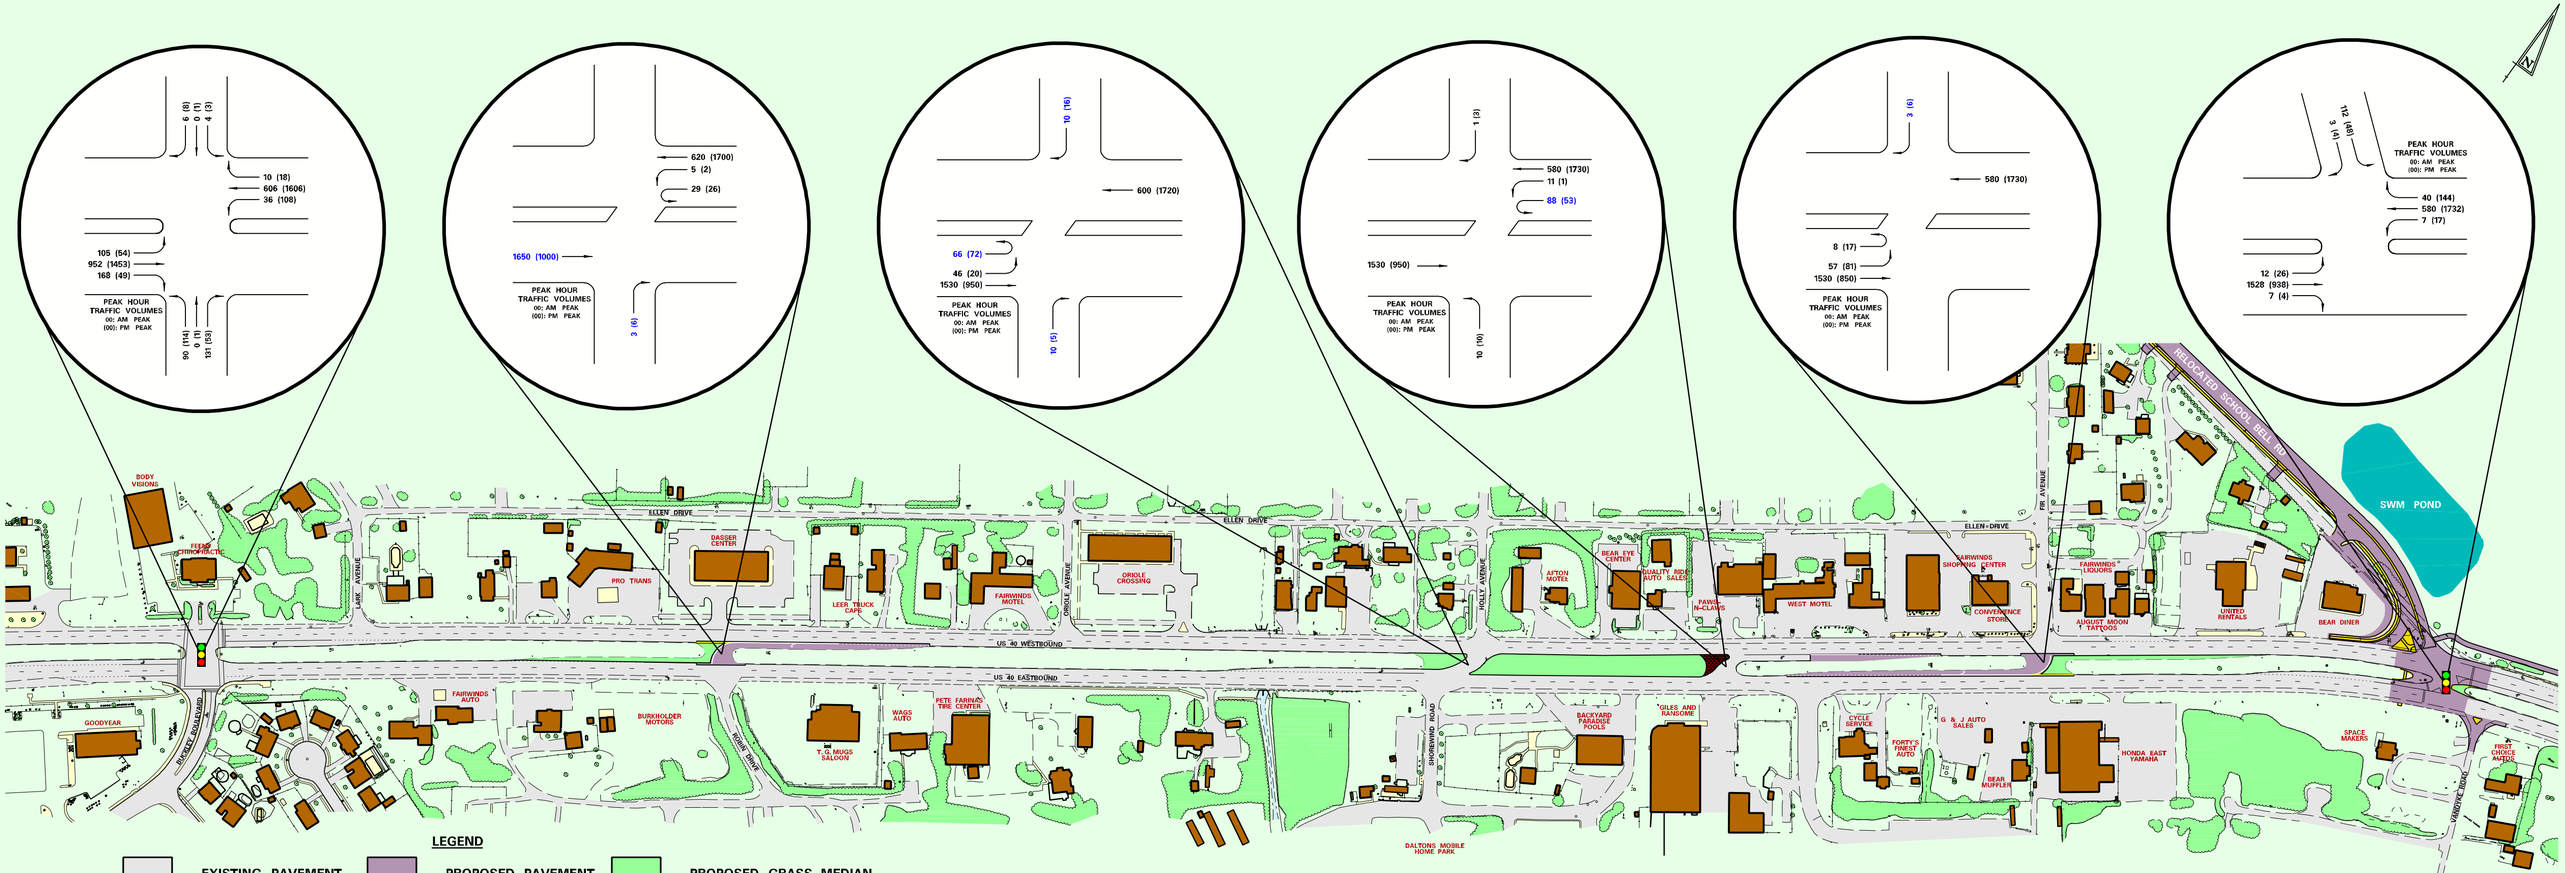

LEGEND

EXISTING PAVEMENT	PROPOSED PAVEMENT	PROPOSED GRASS MEDIAN
EXISTING CONCRETE	PROPOSED CONCRETE	PROPOSED STORMWATER MANAGEMENT

US 40 – BUCKLEY BOULEVARD TO SCHOOL BELL ROAD

ALTERNATIVE 3

SCALE: 1" = 100'