CONTRACT	COUNTY	F.A.P. NO.	SHEET NO.	TOTAL
-	NEW CASTLE	-		

US 40, SR 896 TO SR 1

REVISIONS

CONCEPT PLAN

SCALE 0 100 200 300 FEET

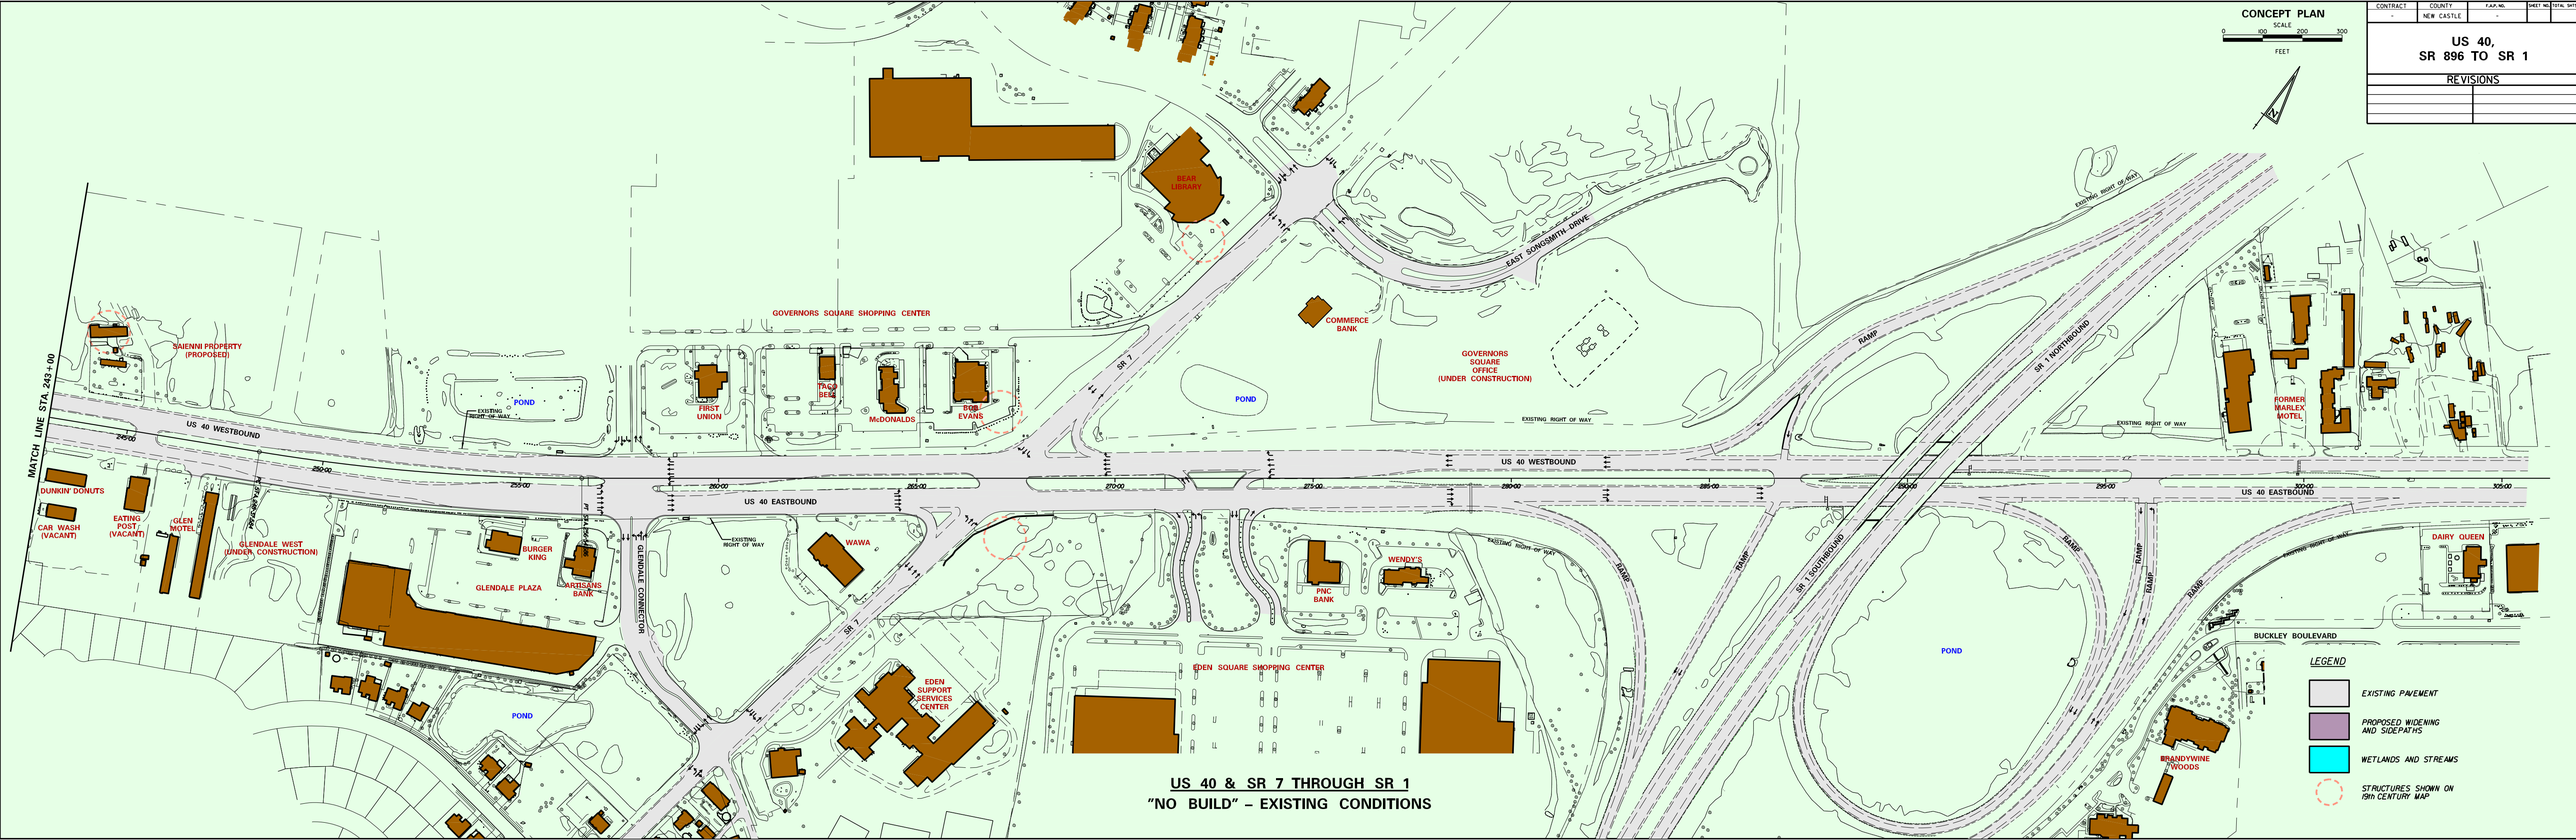

US 40 & SR 7 THROUGH SR 1

"NO BUILD" – EXISTING CONDITIONS