CONTRACT	COUNTY	F.A.P. NO.	SHEET NO.	TOTAL
-	NEW CASTLE	-		

US 40,
SR 896 TO SR 1

REVISIONS

CONCEPT PLAN

SCALE
0 100 200 300
FEET

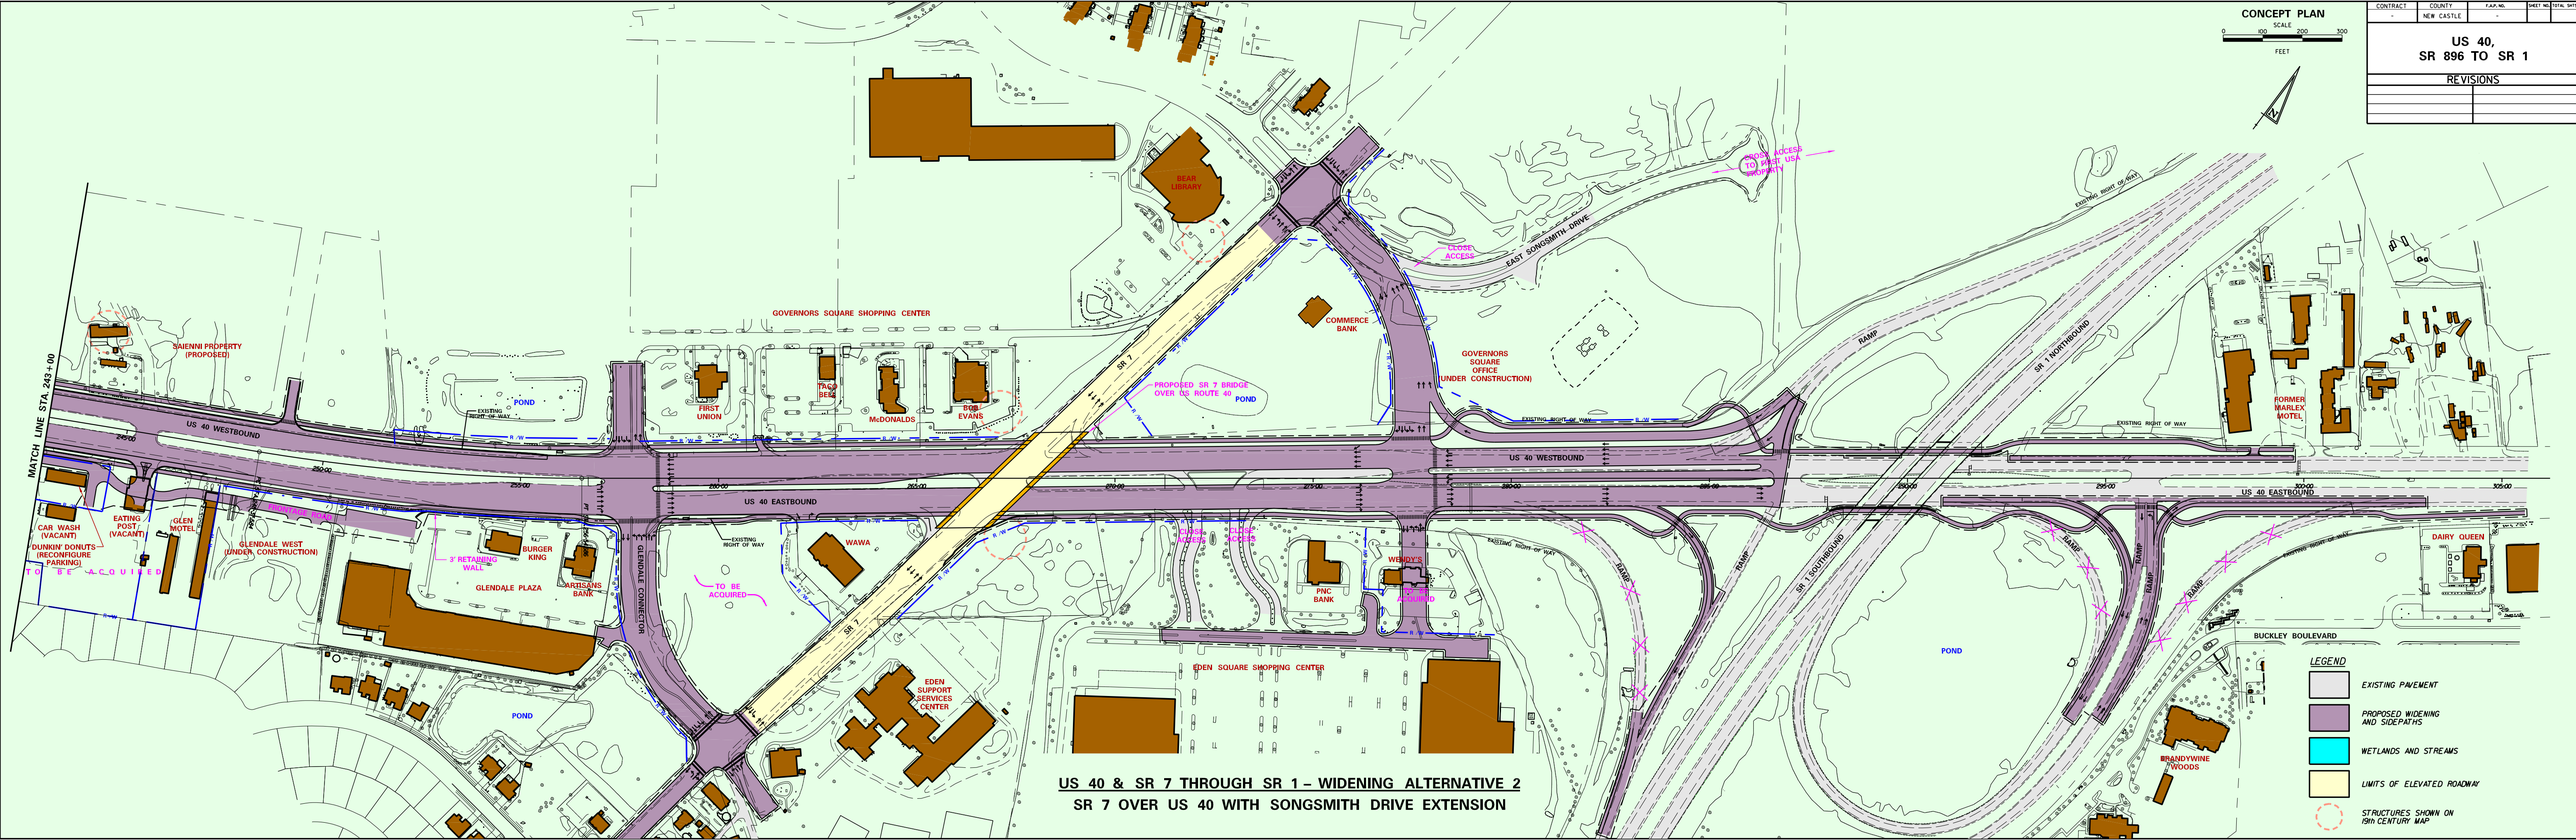

US 40 & SR 7 THROUGH SR 1 – WIDENING ALTERNATIVE 2

SR 7 OVER US 40 WITH SONGSMITH DRIVE EXTENSION