CONTRACT	COUNTY	F.A.P. NO.	SHEET NO.	TOTAL
-	NEW CASTLE	-		

US 40, SR 896 TO SR 1

REVISIONS

CONCEPT PLAN

SCALE

0 100 200 300

FEET

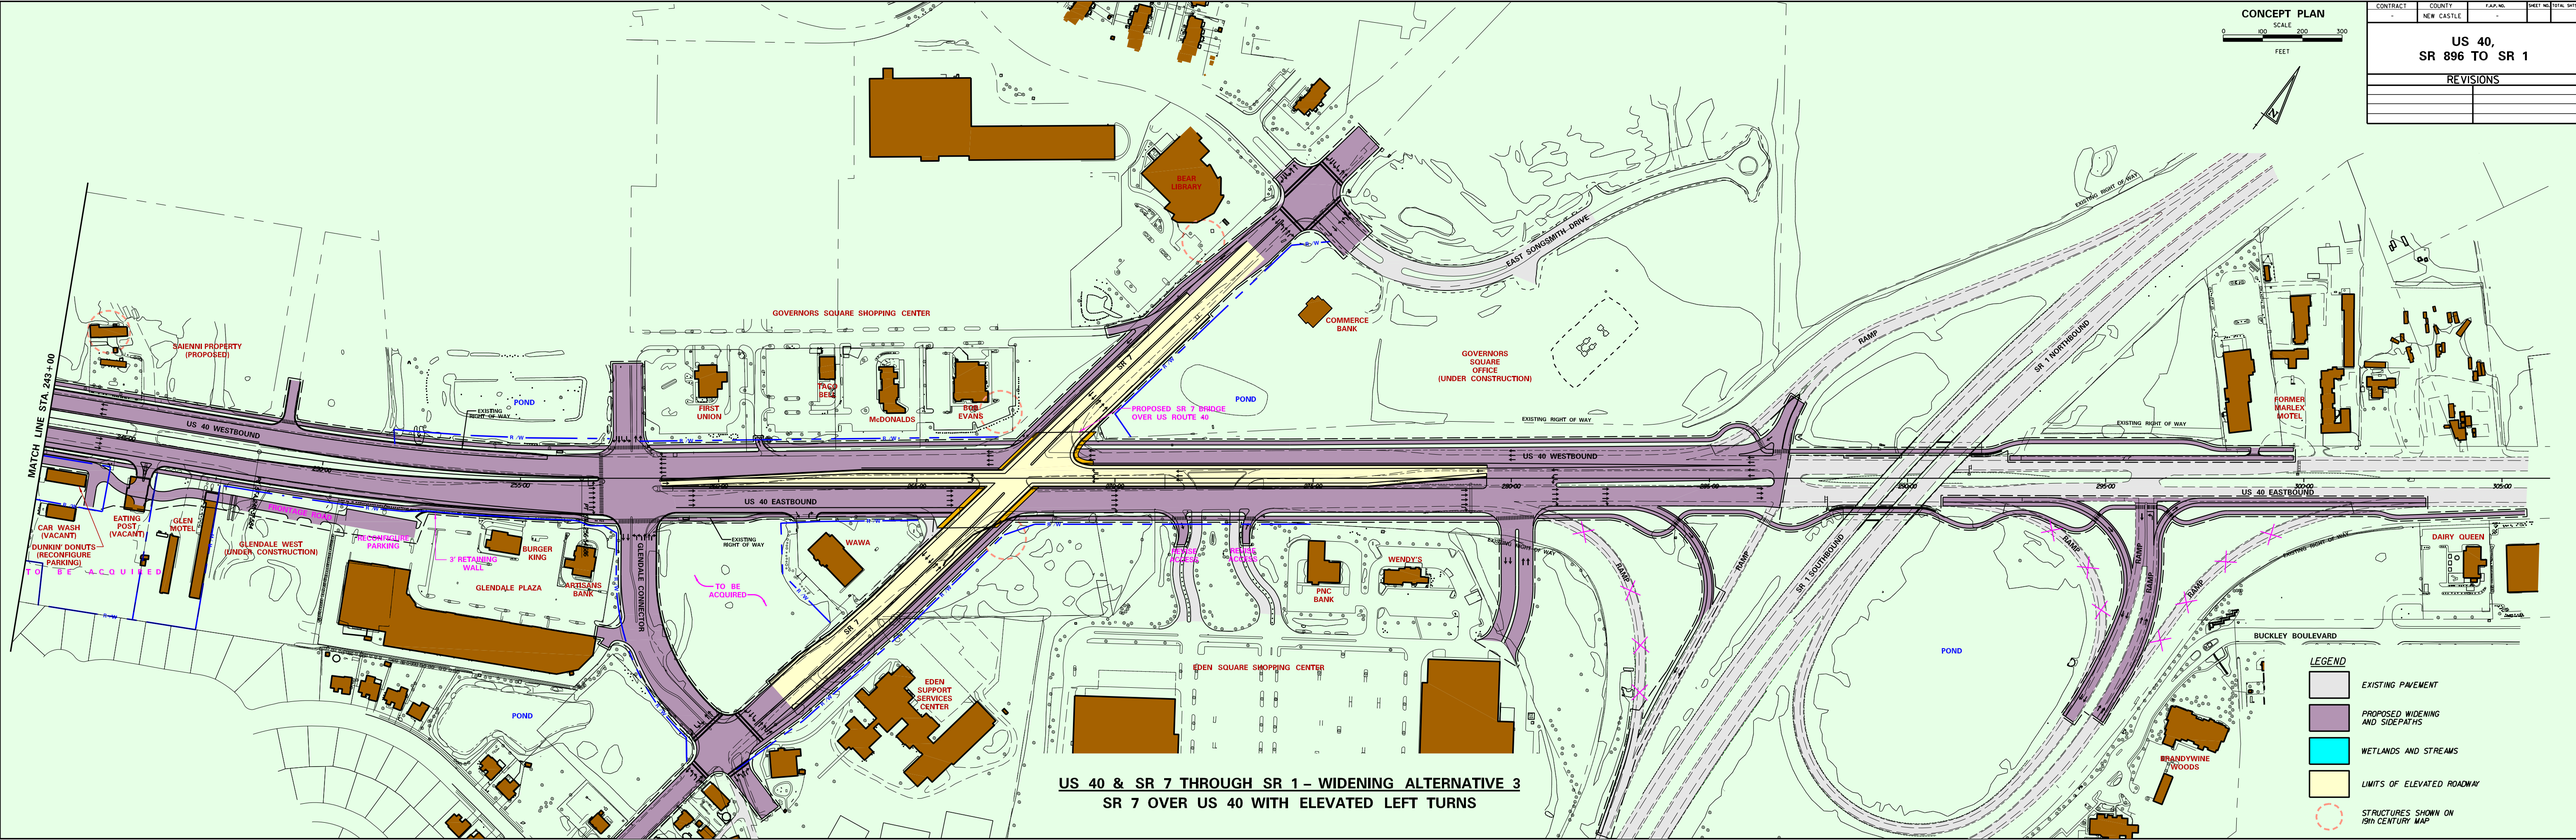

US 40 & SR 7 THROUGH SR 1 – WIDENING ALTERNATIVE 3

SR 7 OVER US 40 WITH ELEVATED LEFT TURNS