US 40 & SR 896 – INTERCHANGE ALTERNATIVE 5
SPREAD DIAMOND

CONCEPT PLAN

SCALE 0 100 200 300 FEET

CONTRACT	COUNTY	F.A.P. NO.	SHEET NO.	TOTAL SHTS.
-	NEW CASTLE	-		

US 40,
SR 896 TO SR 1
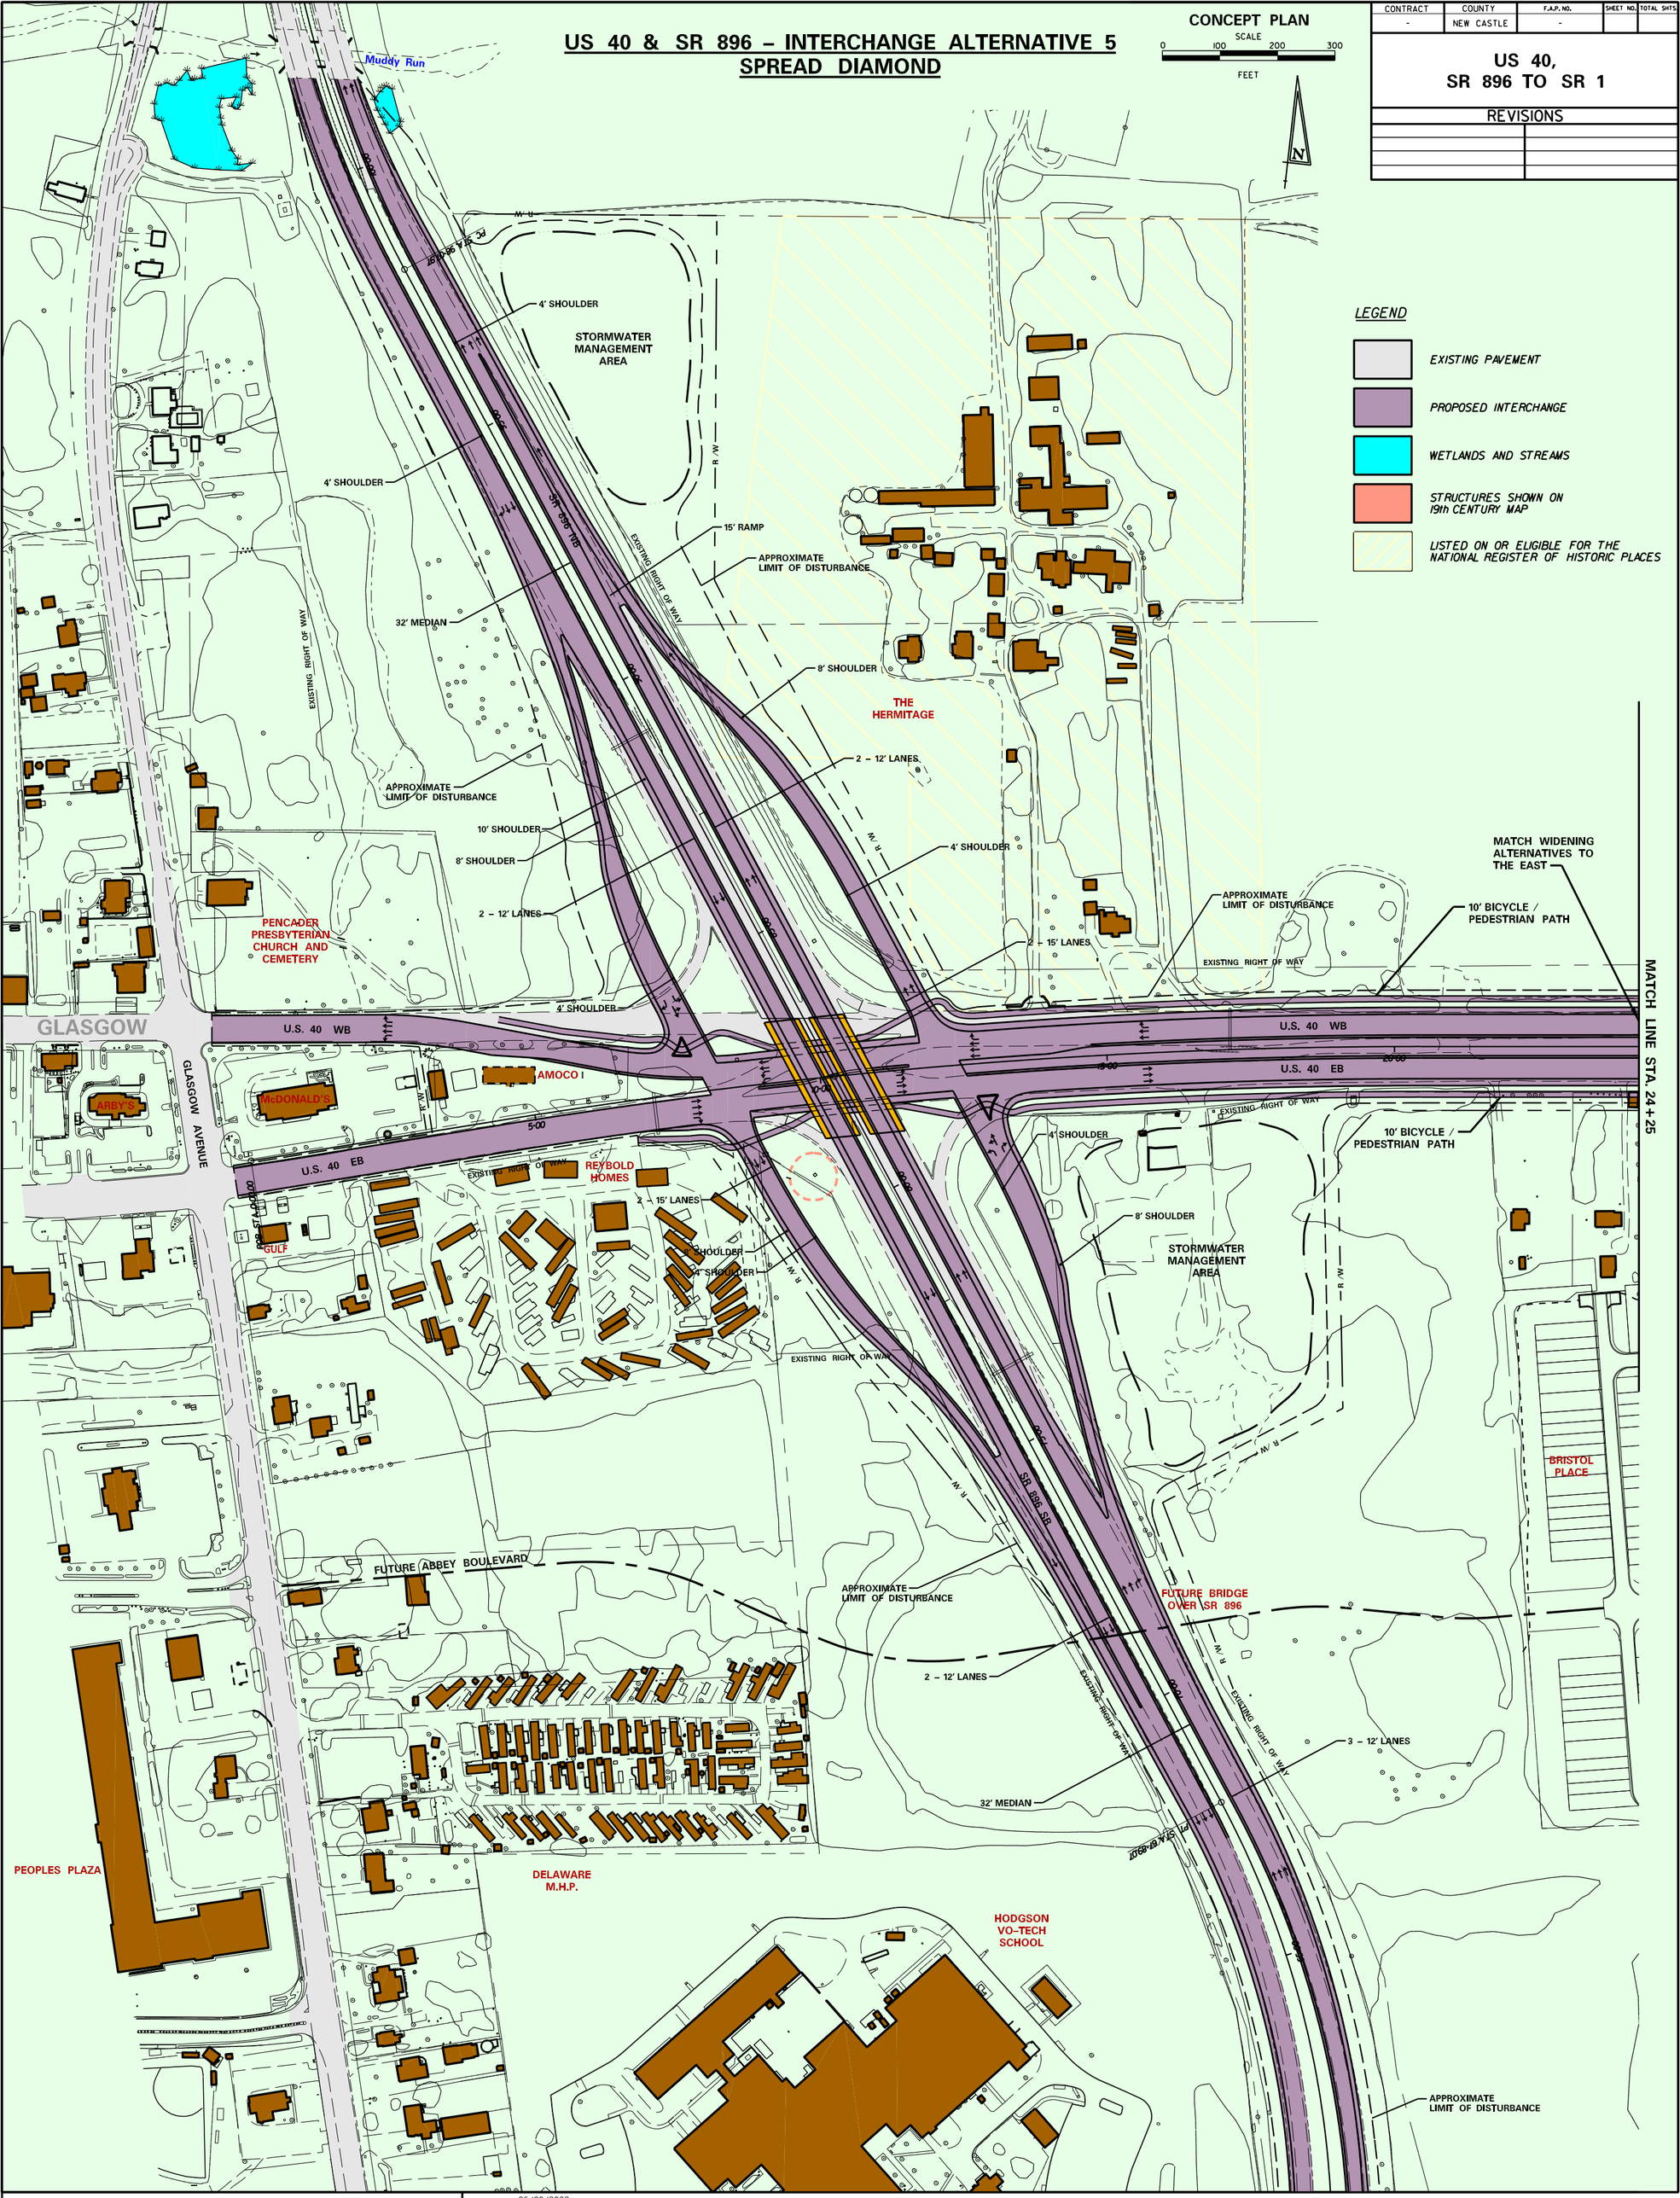
REVISIONS