CONTRACT	COUNTY	F.A.P. NO.	SHEET NO.	TOTAL SHTS
-	NEW CASTLE	-	1	10

US 40, SR 896 TO SR 1

REVISIONS

EXISTING CONDITIONS

SCALE
0 100 200 300
FEET

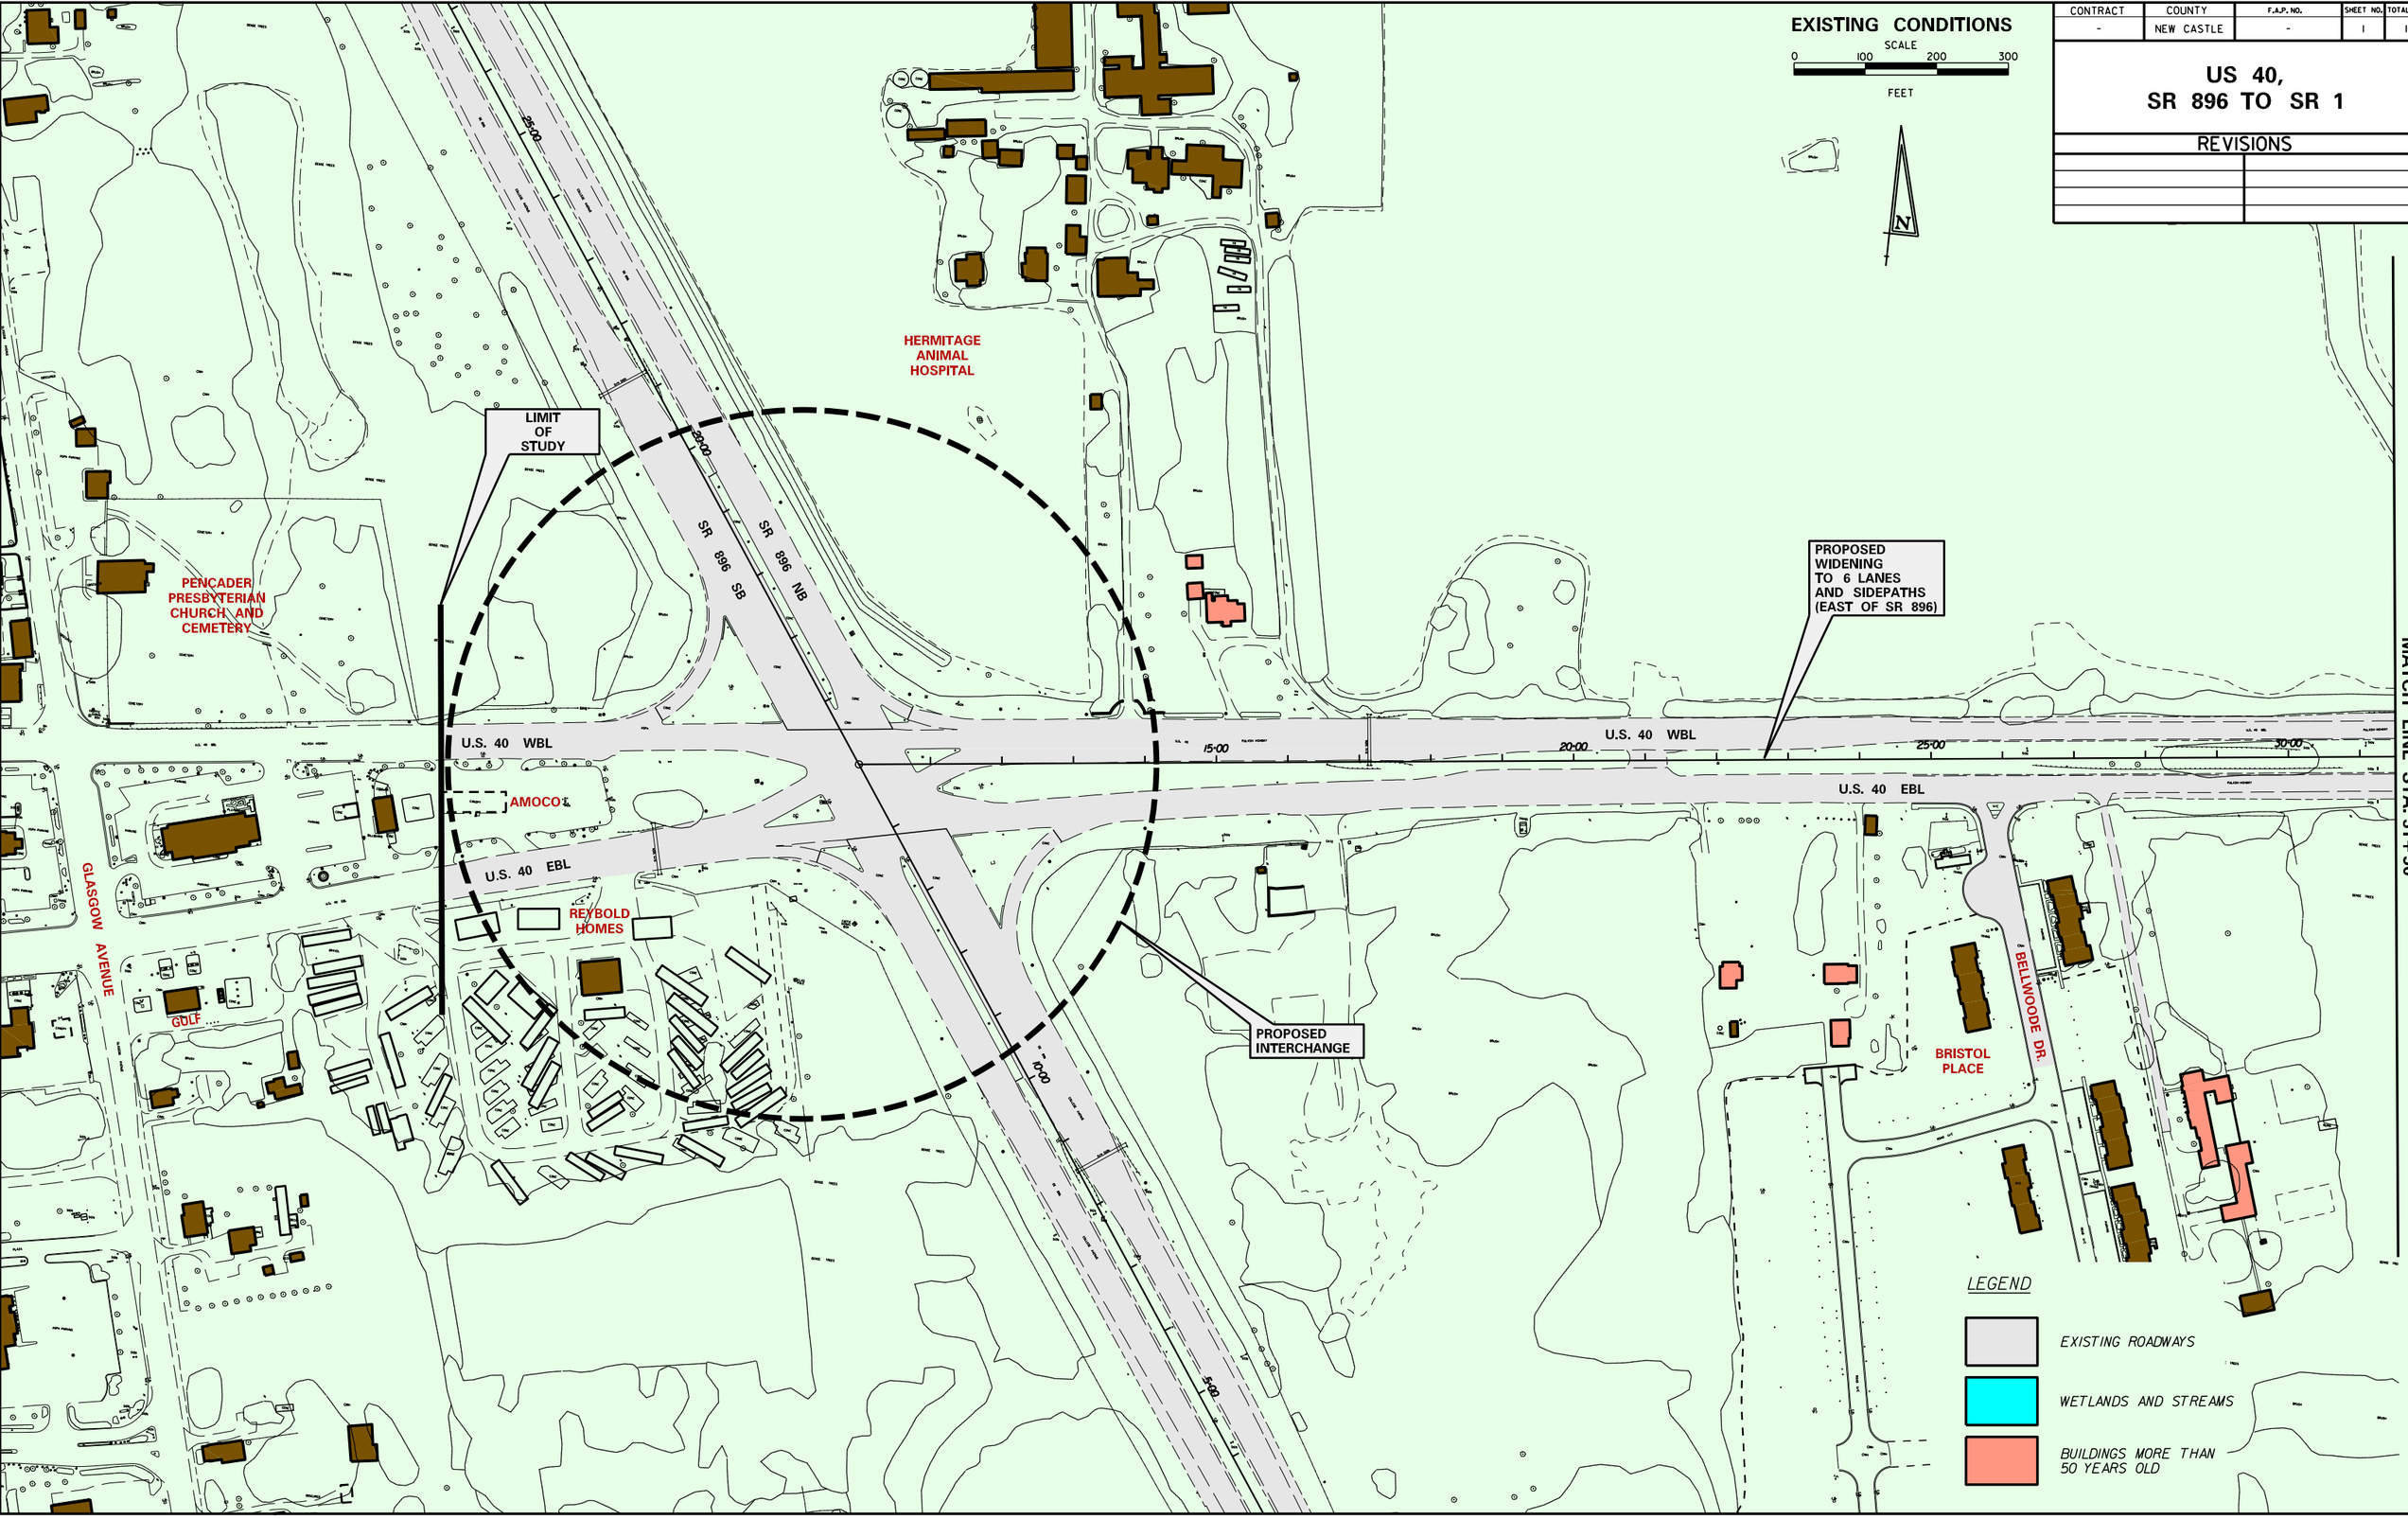

CONTRACT	COUNTY	F.A.P. NO.	SHEET NO.	TOTAL SHTS
-	NEW CASTLE	-	2	10

US 40, SR 896 TO SR 1

REVISIONS

EXISTING CONDITIONS

SCALE

0 100 200 300

FEET

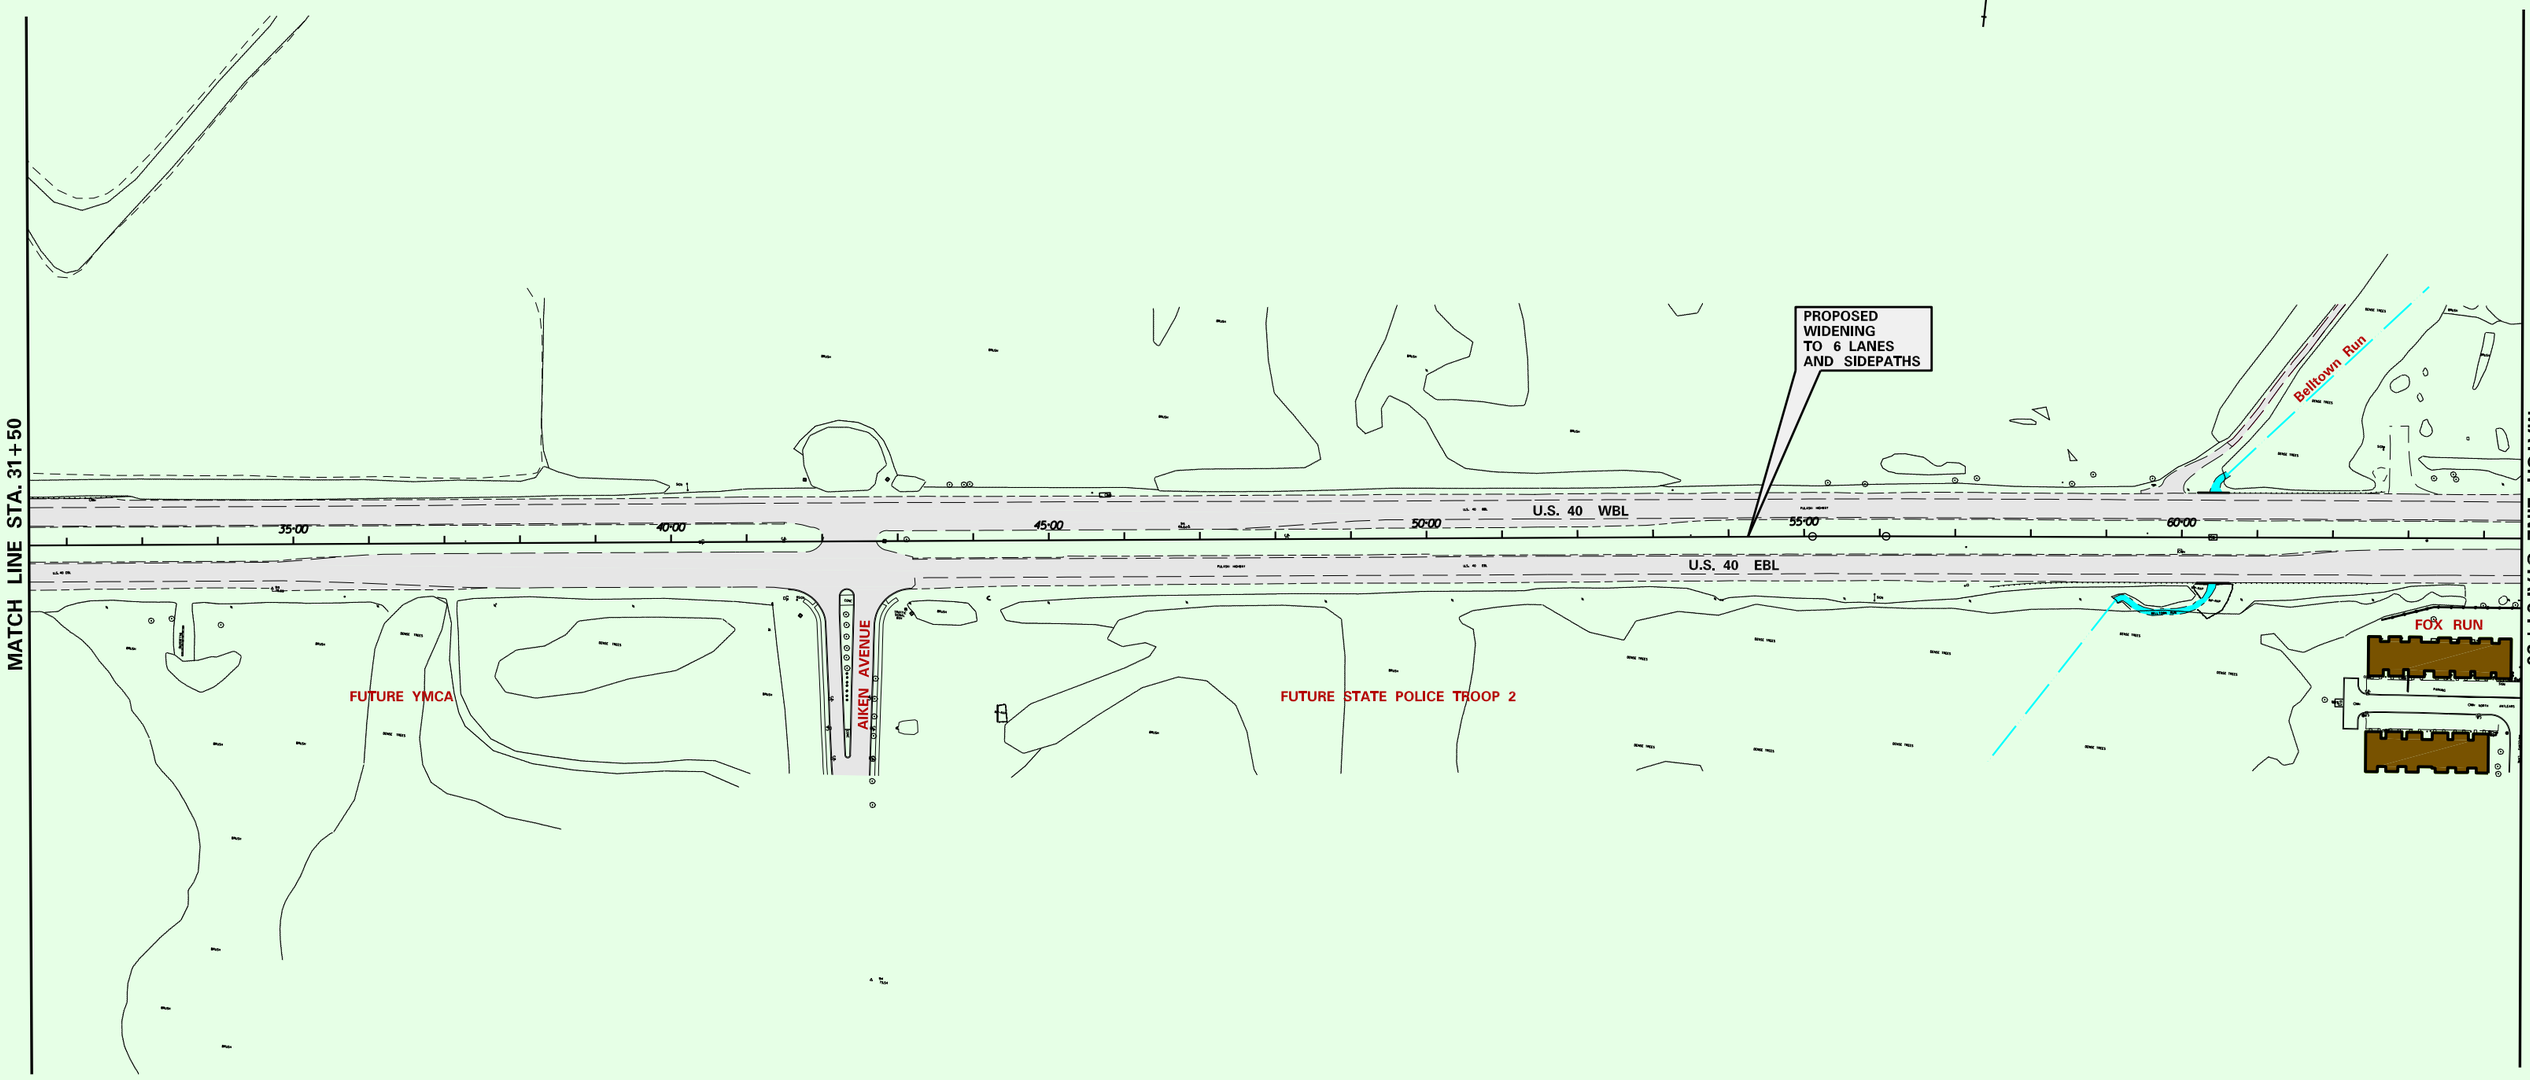

LEGEND

- EXISTING ROADWAYS
- WETLANDS AND STREAMS
- BUILDINGS MORE THAN 50 YEARS OLD

CONTRACT	COUNTY	F.A.P. NO.	SHEET NO.	TOTAL SHTS
-	NEW CASTLE	-	3	10

US 40, SR 896 TO SR 1

REVISIONS

EXISTING CONDITIONS

SCALE

0 100 200 300

FEET

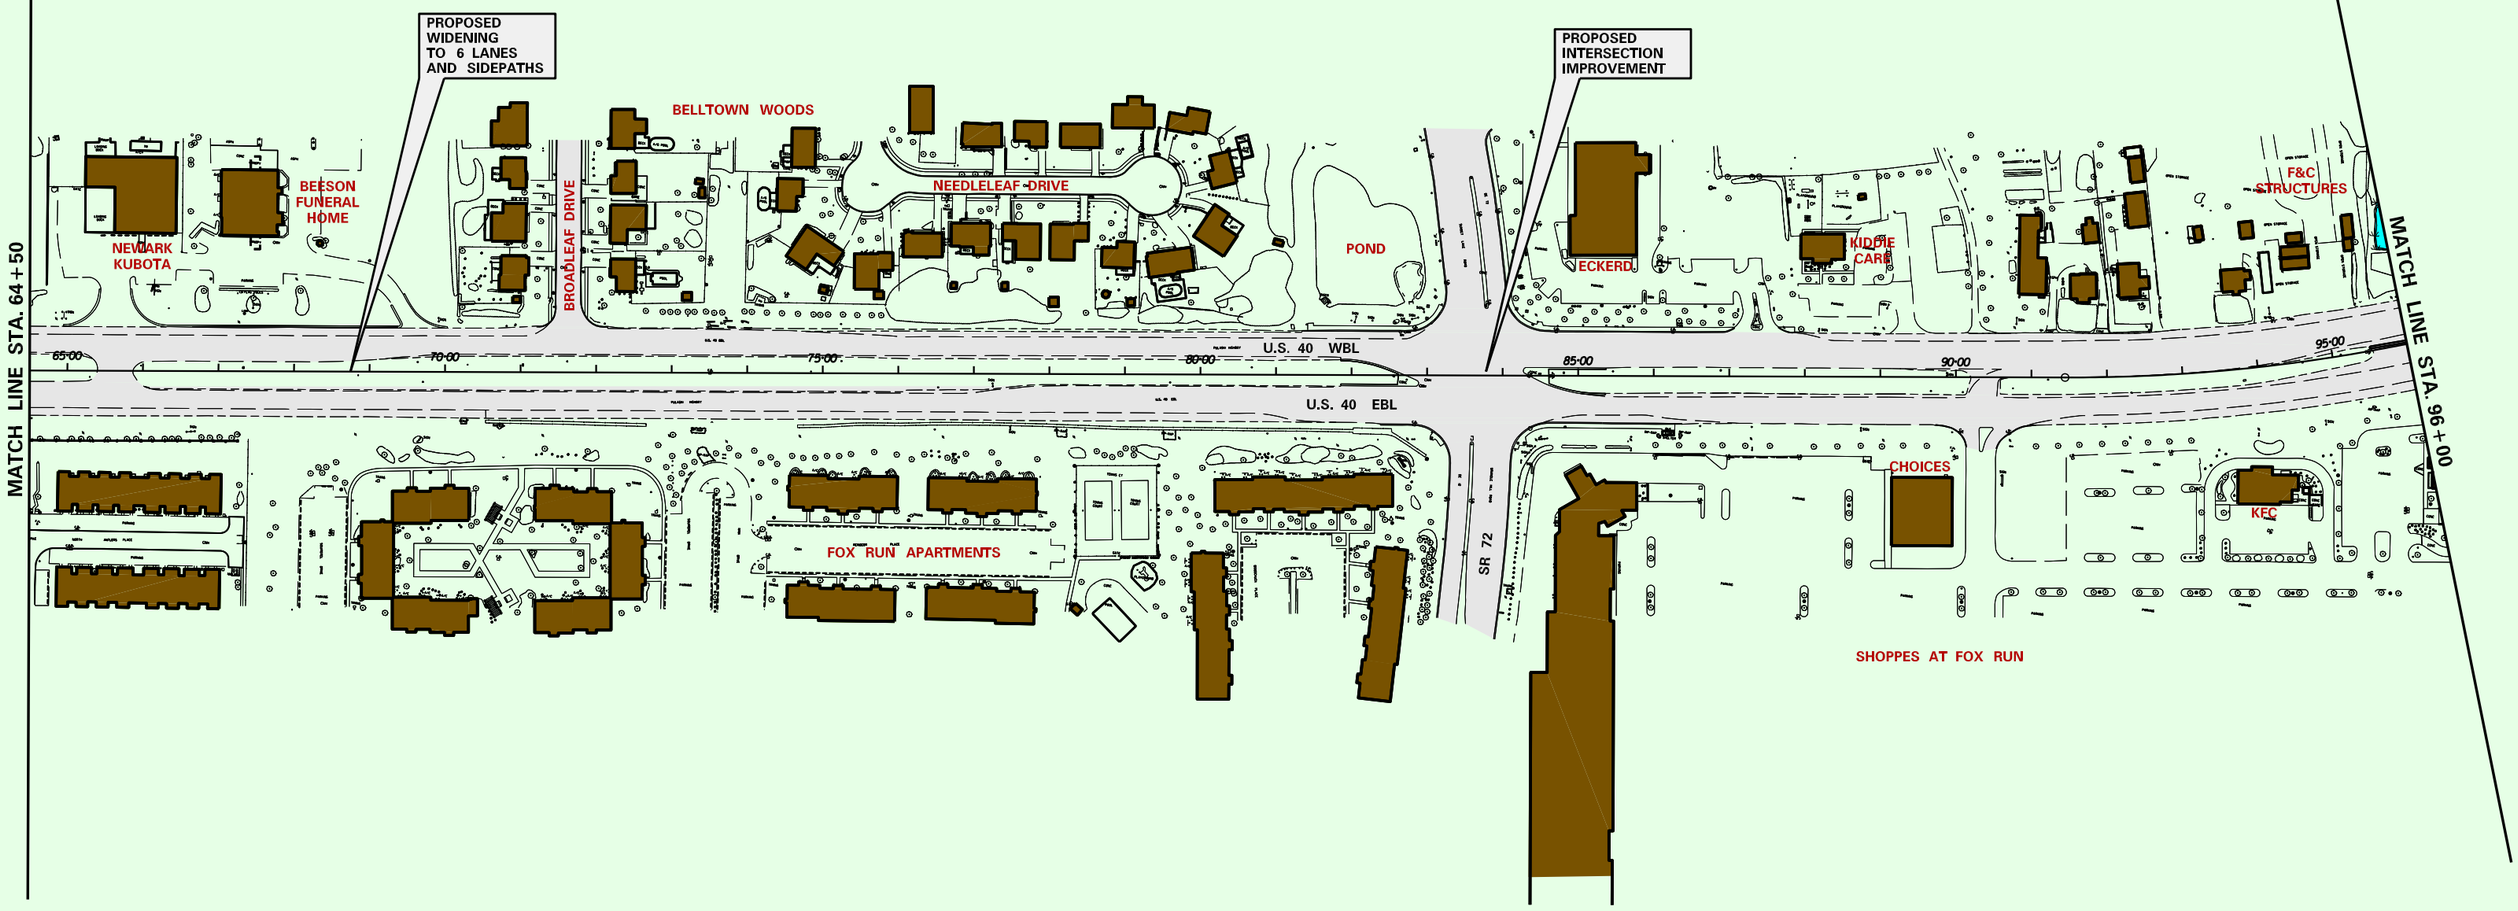

LEGEND

- EXISTING ROADWAYS
- WETLANDS AND STREAMS
- BUILDINGS MORE THAN 50 YEARS OLD