Delaware Department Of Transportation

DATE: OCT. 2013 | SCALE: 1" = 200'

SR 1 – REHOBOTH CANAL TO NORTH OF US 9 (FIVE POINTS) PEDESTRIAN IMPROVEMENTS

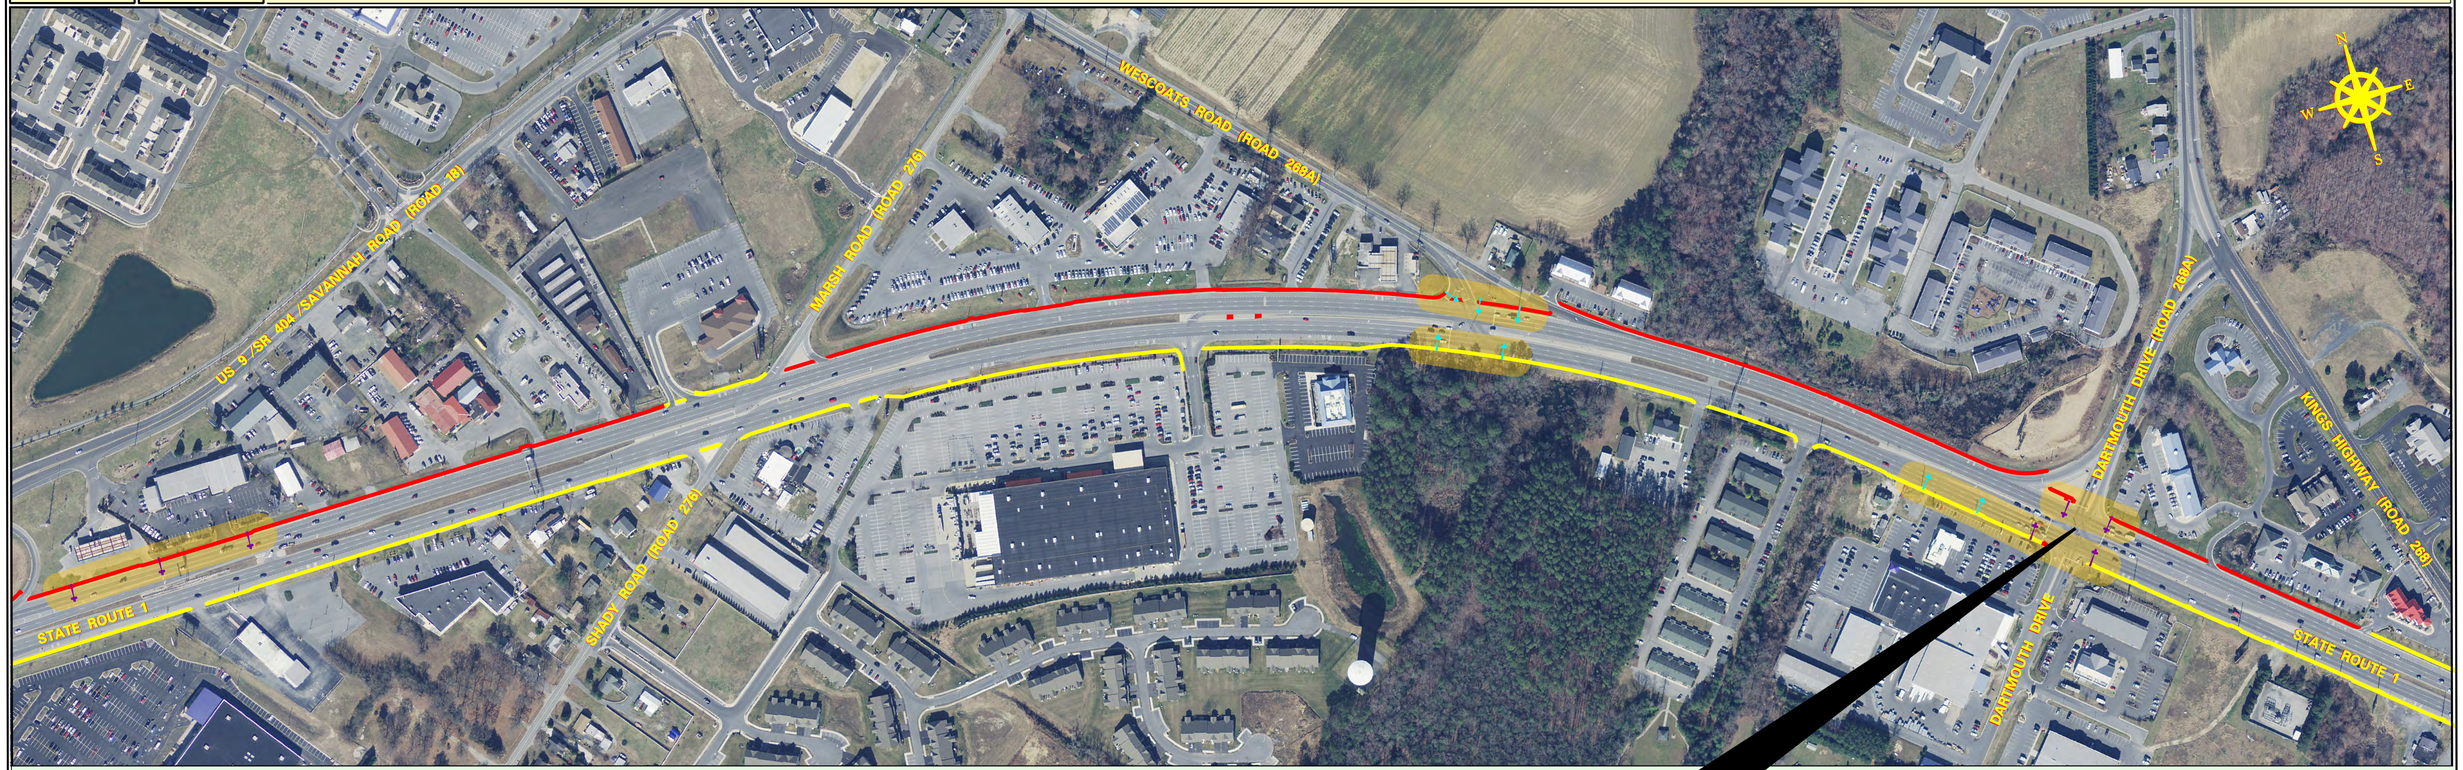

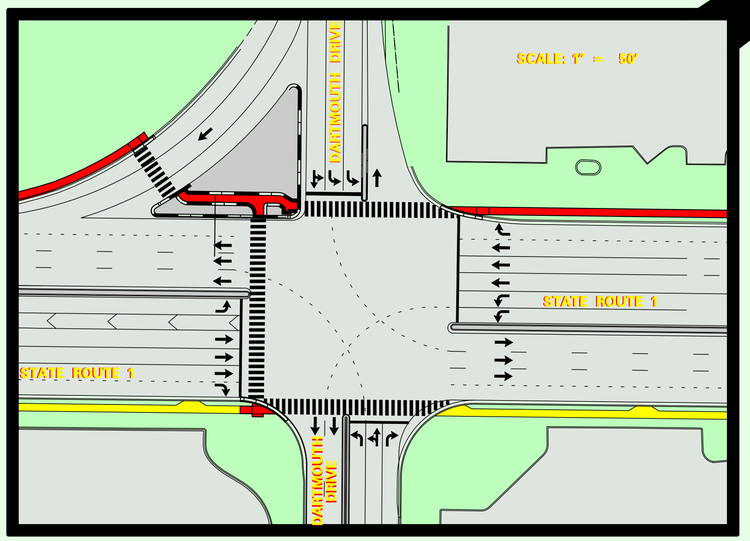

LEGEND

- PROPOSED SIDEWALK
- EXISTING SIDEWALK
- LIGHTING LIMITS
- RELOCATED BUS STOP
- EXISTING LUMINAIRE
- PROPOSED LUMINAIRE FOR BUS STOPS & SIGNALS
- PROPOSED LUMINAIRE FOR CONTINUOUS LIGHTING