CENTURY ENGINEERING

DelDOT

SR26 AREA IMPROVEMENTS
DELDOT CONTRACT NO. T200411210

SHEET 5 OF 6

MAPPING IS BASED ON 2012 DELAWARE AERIAL PHOTOS.
ALL INFORMATION SHOWN IS FOR DISPLAY PURPOSES ONLY.

SR 26 Mainline & Alternate Routes

OCTOBER 2013

LEGEND

- PROPOSED PAVEMENT
- PROPOSED DRAINAGE
- PROPOSED CURB/SIDEWALK
- PROPERTY LINES
- DETOUR ROUTE DURING BRIDGE CLOSURE

80 SCALE
(60" X40")

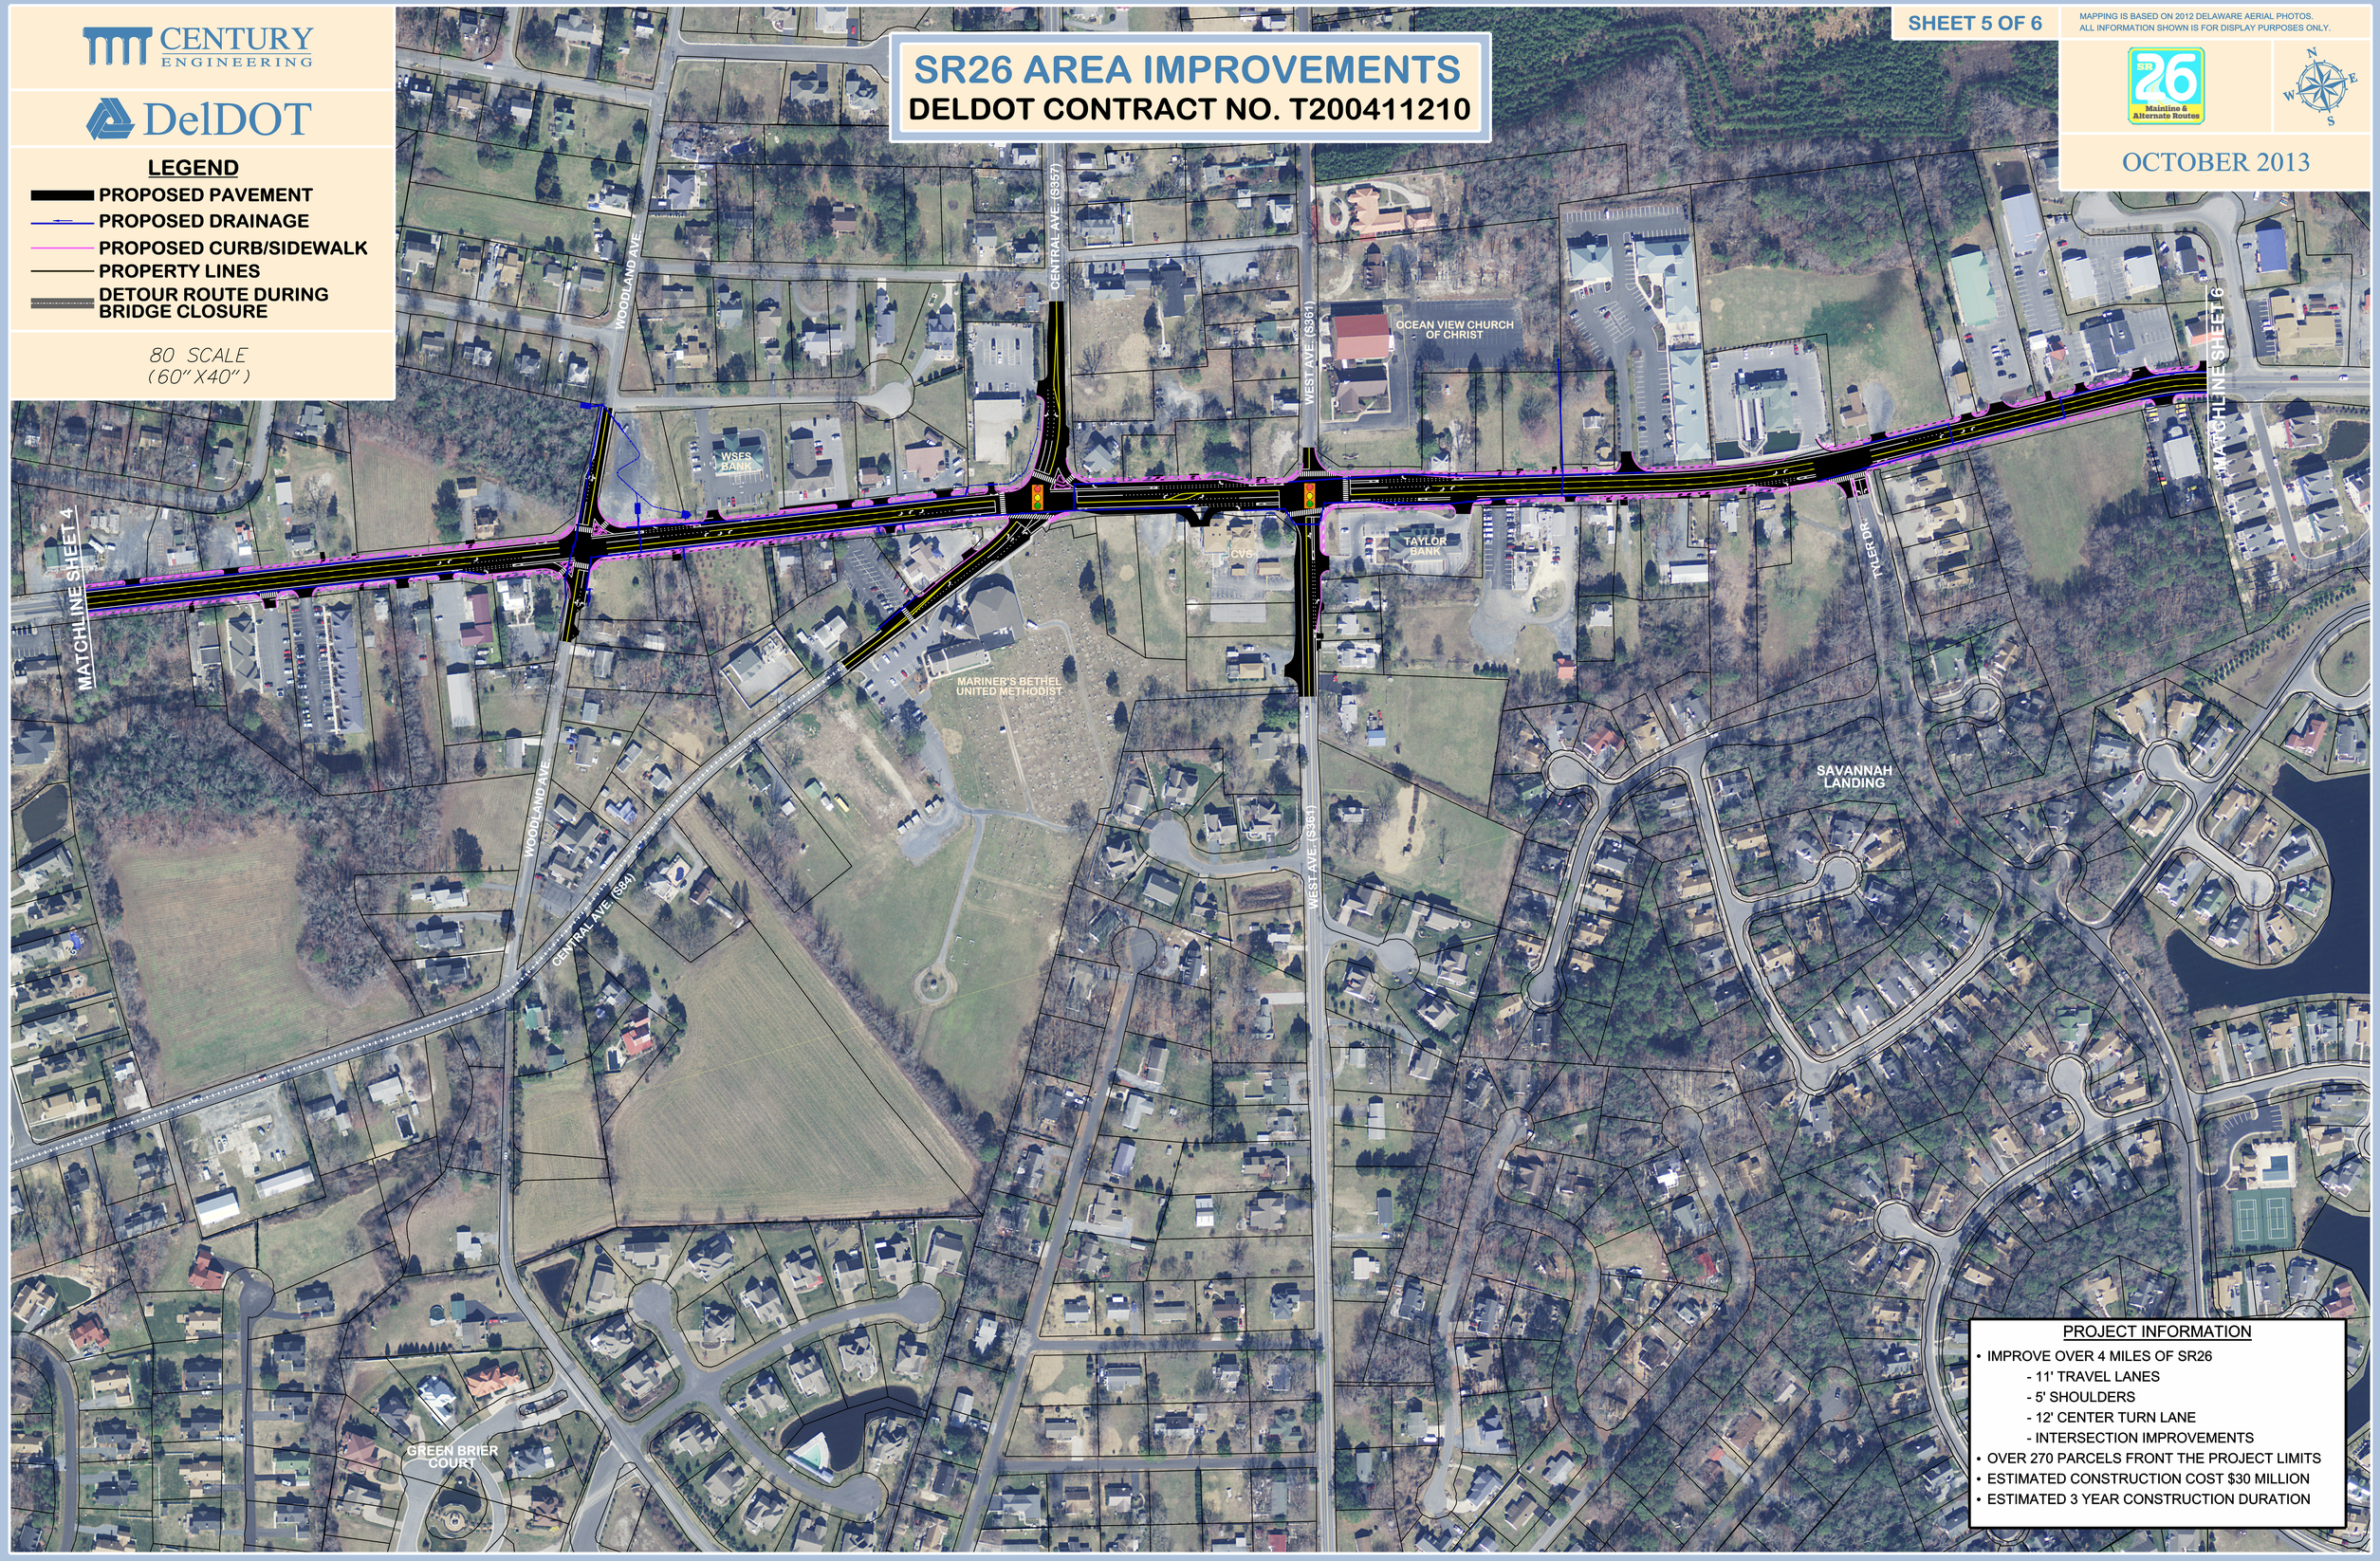

PROJECT INFORMATION

- IMPROVE OVER 4 MILES OF SR26
  - 11' TRAVEL LANES
  - 5' SHOULDERS
  - 12' CENTER TURN LANE
  - INTERSECTION IMPROVEMENTS
- OVER 270 PARCELS FRONT THE PROJECT LIMITS
- ESTIMATED CONSTRUCTION COST $30 MILLION
- ESTIMATED 3 YEAR CONSTRUCTION DURATION