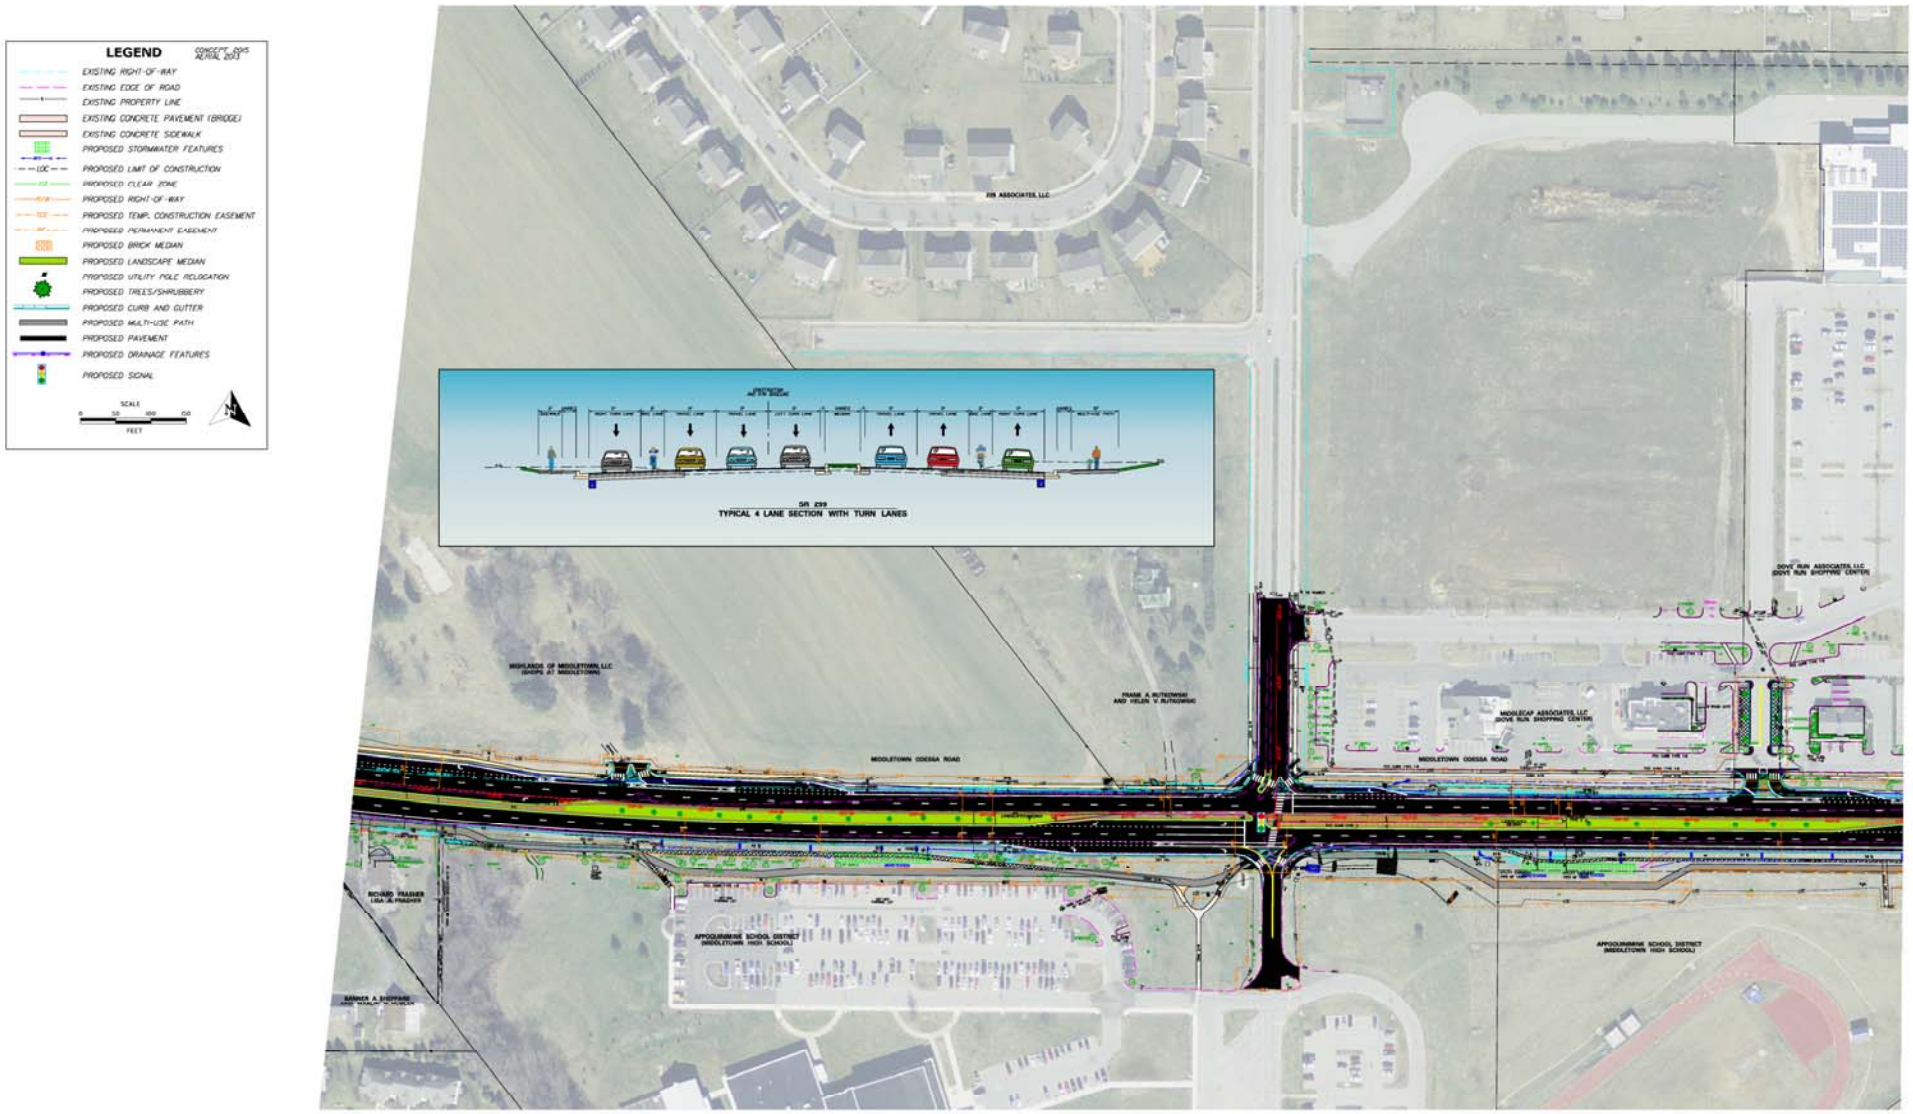
LEGEND
CONCEPT 2015
AERIAL 2013
EXISTING RIGHT-OF-WAY
EXISTING EDGE OF ROAD
EXISTING PROPERTY LINE
EXISTING CONCRETE PAVEMENT (BRIDGE)
EXISTING CONCRETE SIDEWALK
PROPOSED STORMWATER FEATURES
PROPOSED LIMIT OF CONSTRUCTION
PROPOSED CLEAR ZONE
PROPOSED RIGHT-OF-WAY
PROPOSED TEMP. CONSTRUCTION EASEMENT
PROPOSED PERMANENT EASEMENT
PROPOSED BRICK MEDIAN
PROPOSED LANDSCAPE MEDIAN
PROPOSED UTILITY POLE RELOCATION
PROPOSED TREES/SHRUBBERY
PROPOSED CURB AND GUTTER
PROPOSED MULTI-USE PATH
PROPOSED PAVEMENT
PROPOSED DRAINAGE FEATURES
PROPOSED SIGNAL
SCALE
0 50 100 150
FEET
SR 299
TYPICAL 4 LANE SECTION WITH TURN LANES
MIDDLETOWN ODESSA ROAD
MIDDLETOWN ODESSA ROAD
APPOQUINIMINK SCHOOL DISTRICT (MIDDLETOWN HIGH SCHOOL)
APPOQUINIMINK SCHOOL DISTRICT (MIDDLETOWN HIGH SCHOOL)

DISPLAY 3