SR72, McCOY ROAD TO SR71
PUBLIC WORKSHOP DISPLAY

DelDOT

LEGEND
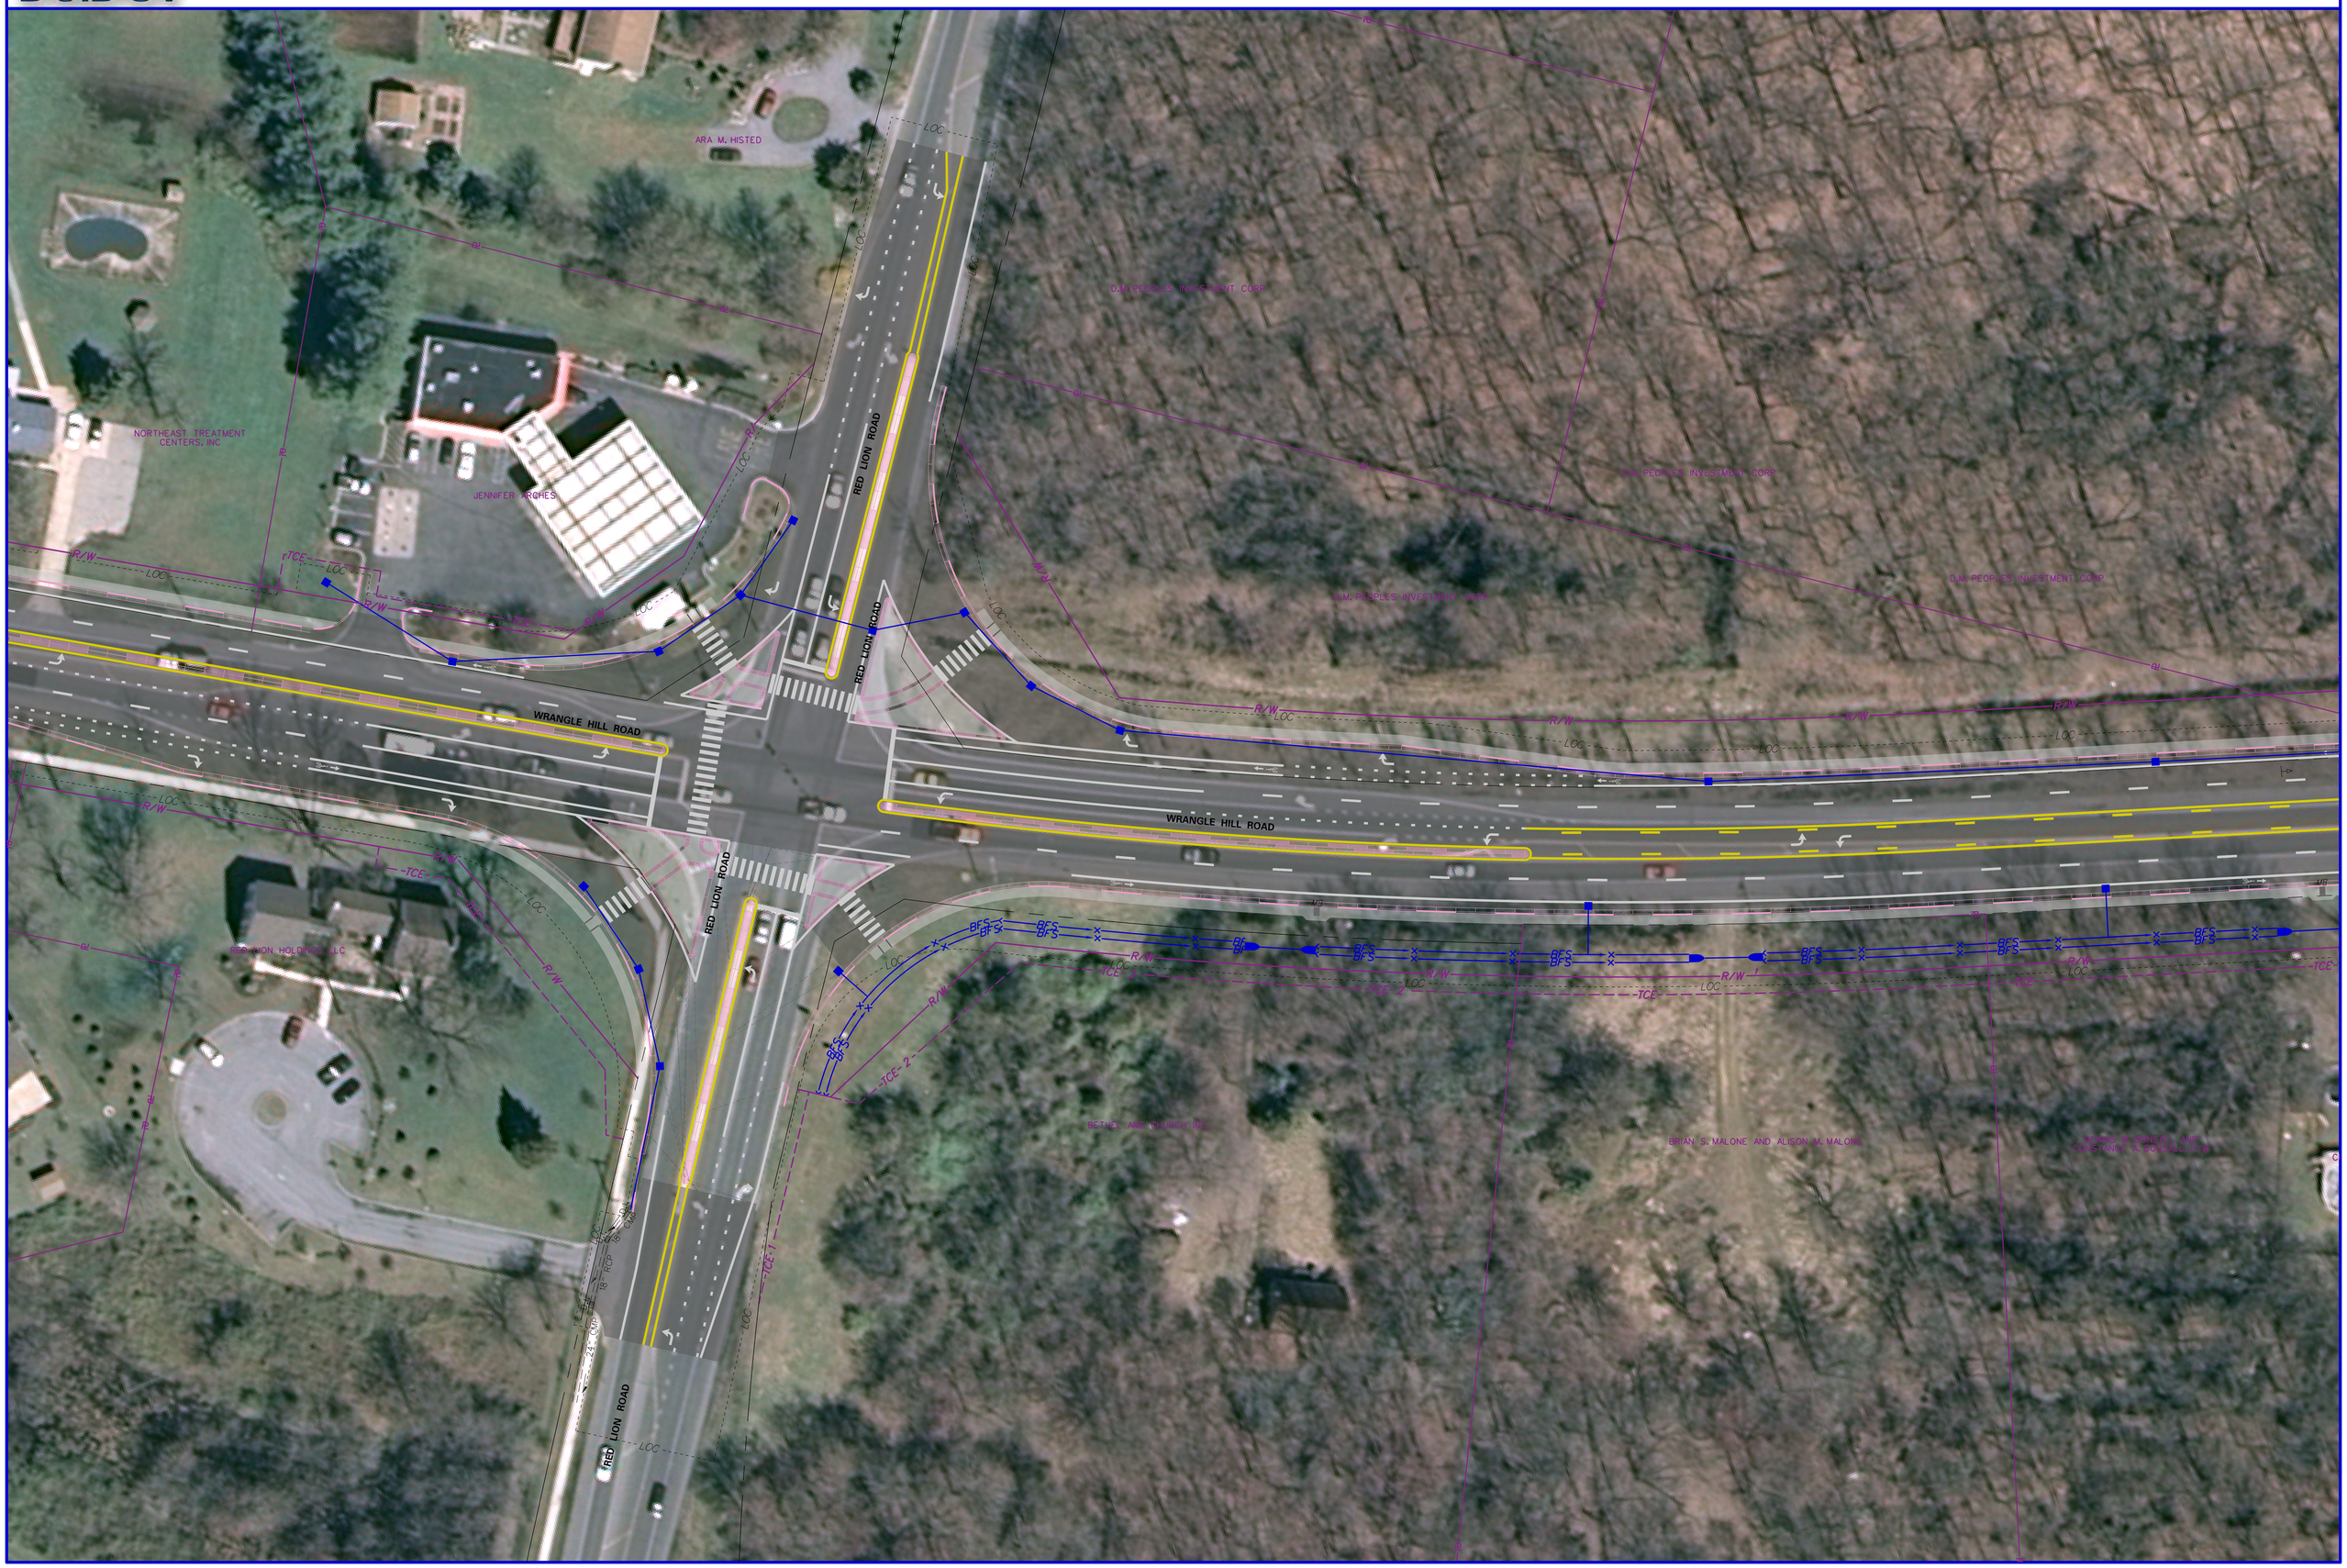
R/W	PROPOSED RIGHT OF WAY
	SWALE LINE
BFS	BIOFILTRATION SWALE
LOC	LIMIT OF CONSTRUCTION
	EXISTING RIGHT OF WAY
	PROPERTY LINE
TCE	TEMPORARY CONSTRUCTION EASEMENT
PE	PERMANENT CONSTRUCTION EASEMENT
	PIPE
	PROPOSED CURB