## LEGEND

- EXISTING PAVEMENT
- EXISTING CONCRETE PAVEMENT
- EXISTING HOME / BUILDING
- PROPOSED PAVEMENT

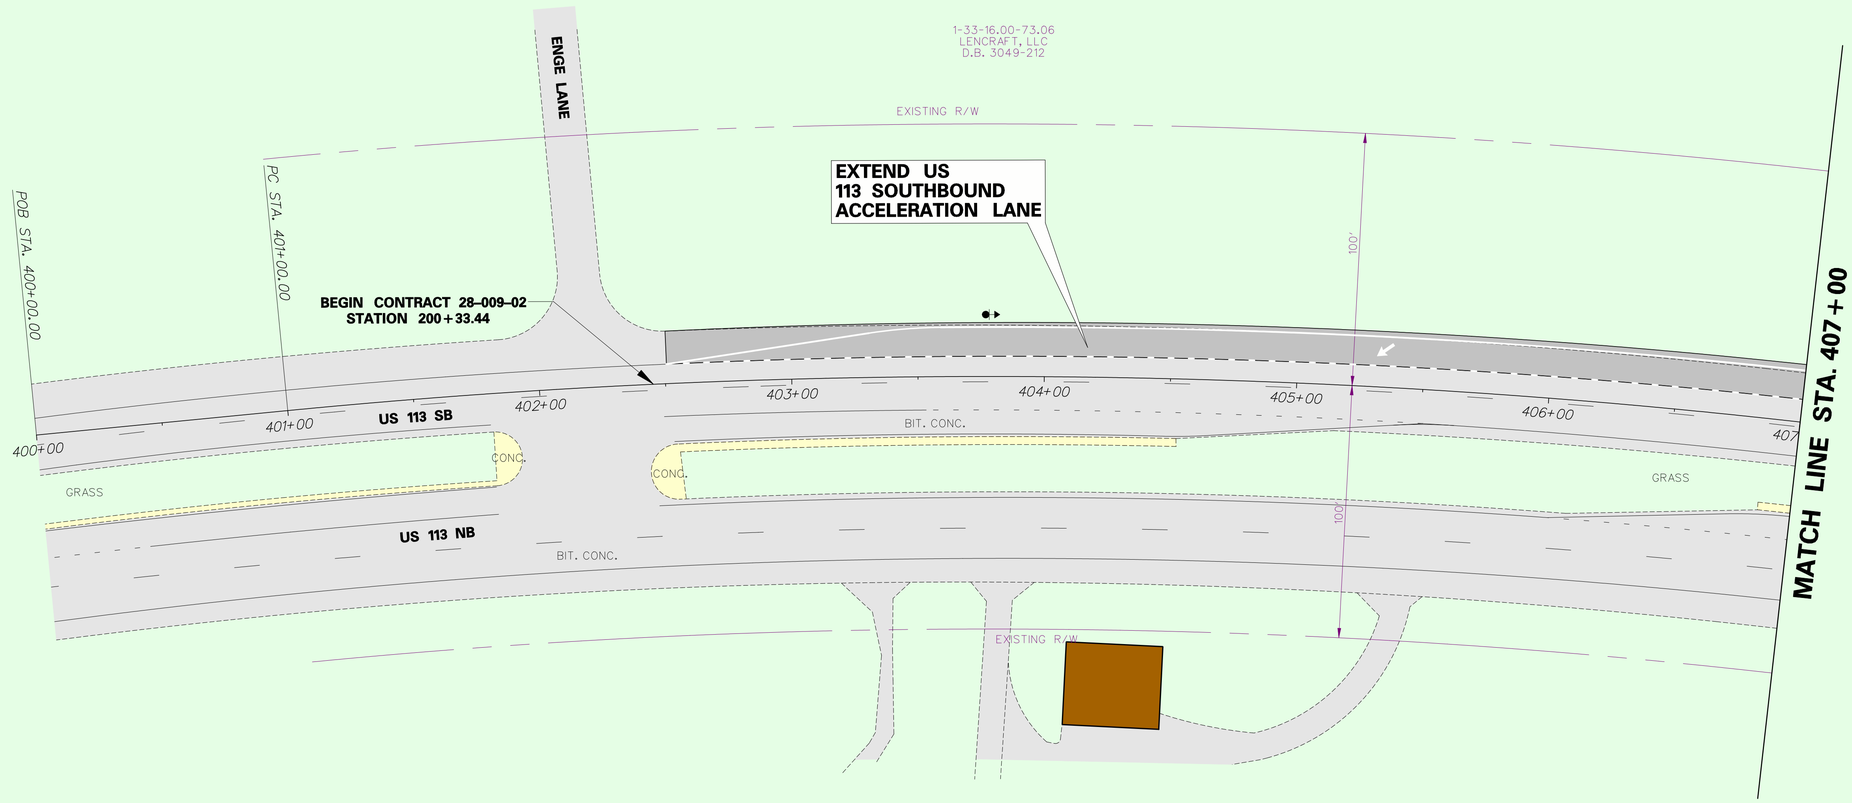


| | | | | | | | |
|---|---|---|---|---|---|---|---|
| DELAWARE DEPARTMENT OF TRANSPORTATION | ADDENDUMS / REVISIONS | SCALE 0 30 60 90 FEET | HSIP US 113 INTERSECTIONS SR 20/SHEEP PEN ROAD & BARK POND ROAD | CONTRACT 28-009-02 | BRIDGE NO. N/A | DISPLAY PLAN | SHEET NO. 4 |
| | | | | COUNTY SUSSEX | DESIGNED BY: DLH | | TOTAL SHTS. 11 |
| | | | | | CHECKED BY: TKF | | |

## LEGEND

- EXISTING PAVEMENT
- EXISTING CONCRETE PAVEMENT
- EXISTING HOME / BUILDING
- PROPOSED PAVEMENT

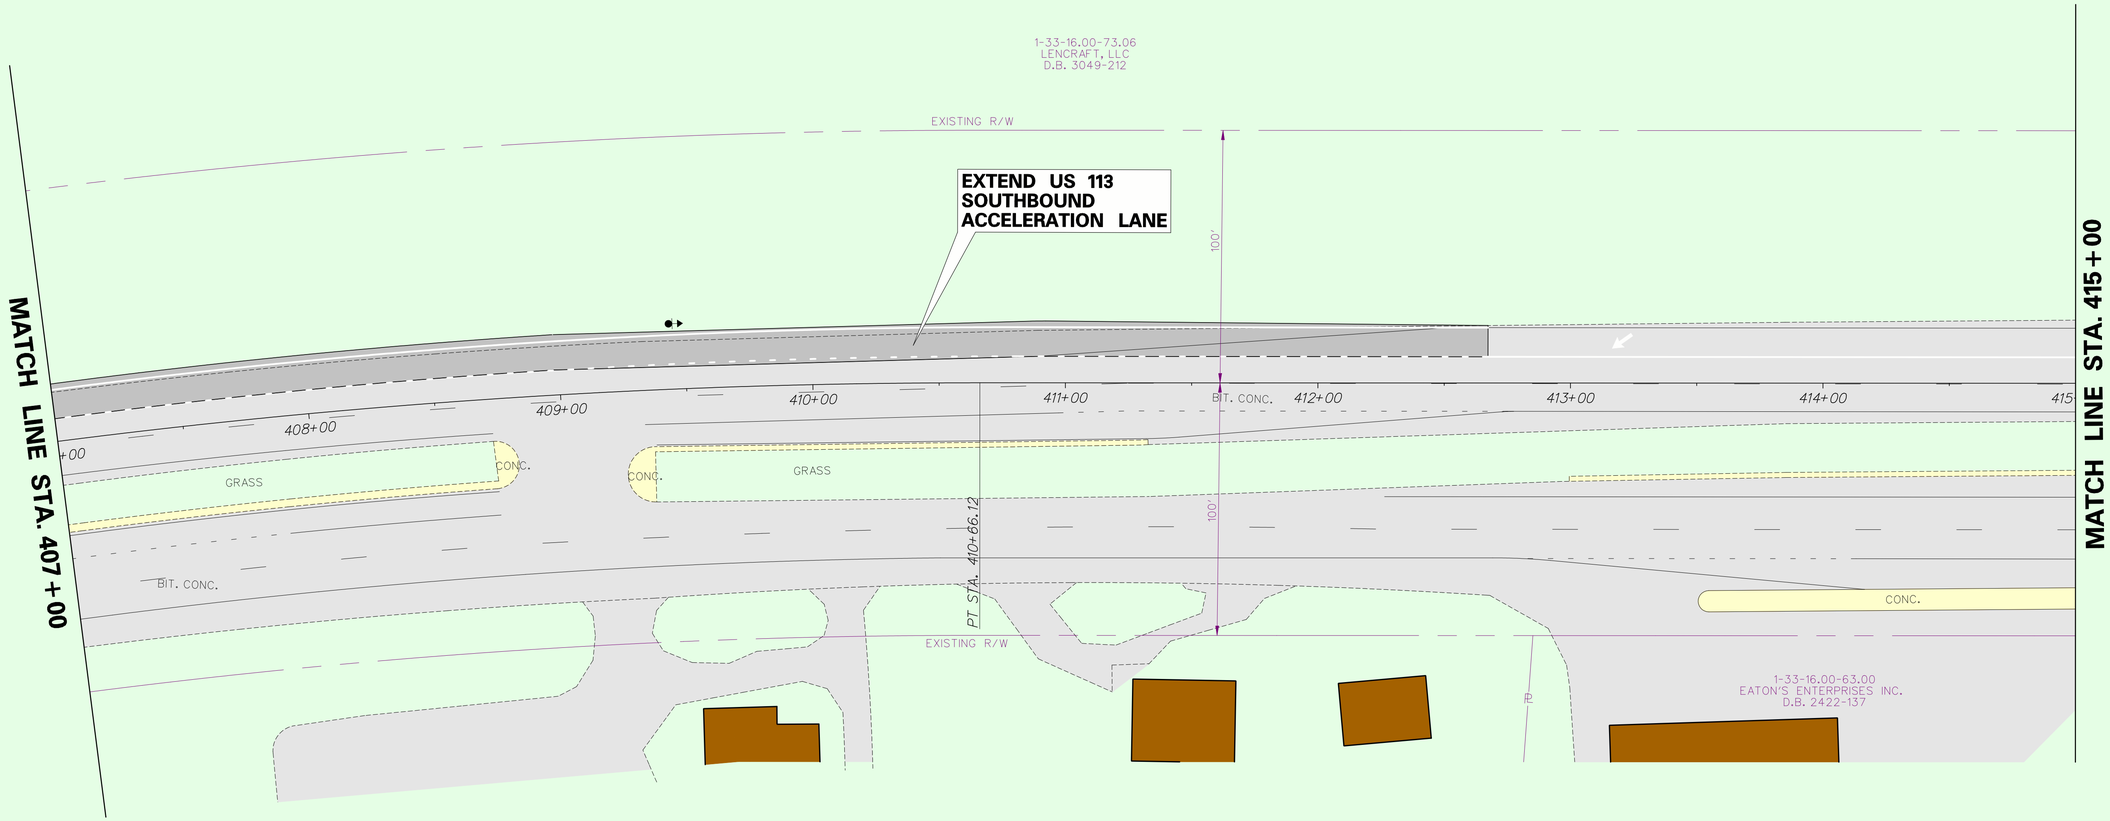


| | | | | | | | |
|---|---|---|---|---|---|---|---|
| DELAWARE DEPARTMENT OF TRANSPORTATION | ADDENDUMS / REVISIONS | SCALE 0 30 60 90 FEET | HSIP US 113 INTERSECTIONS SR 20/SHEEP PEN ROAD & BARK POND ROAD | CONTRACT 28-009-02 | BRIDGE NO. N/A | DISPLAY PLAN | SHEET NO. 5 |
| | | | | COUNTY SUSSEX | DESIGNED BY: DLH | | TOTAL SHTS. 11 |
| | | | | | CHECKED BY: TKF | | |

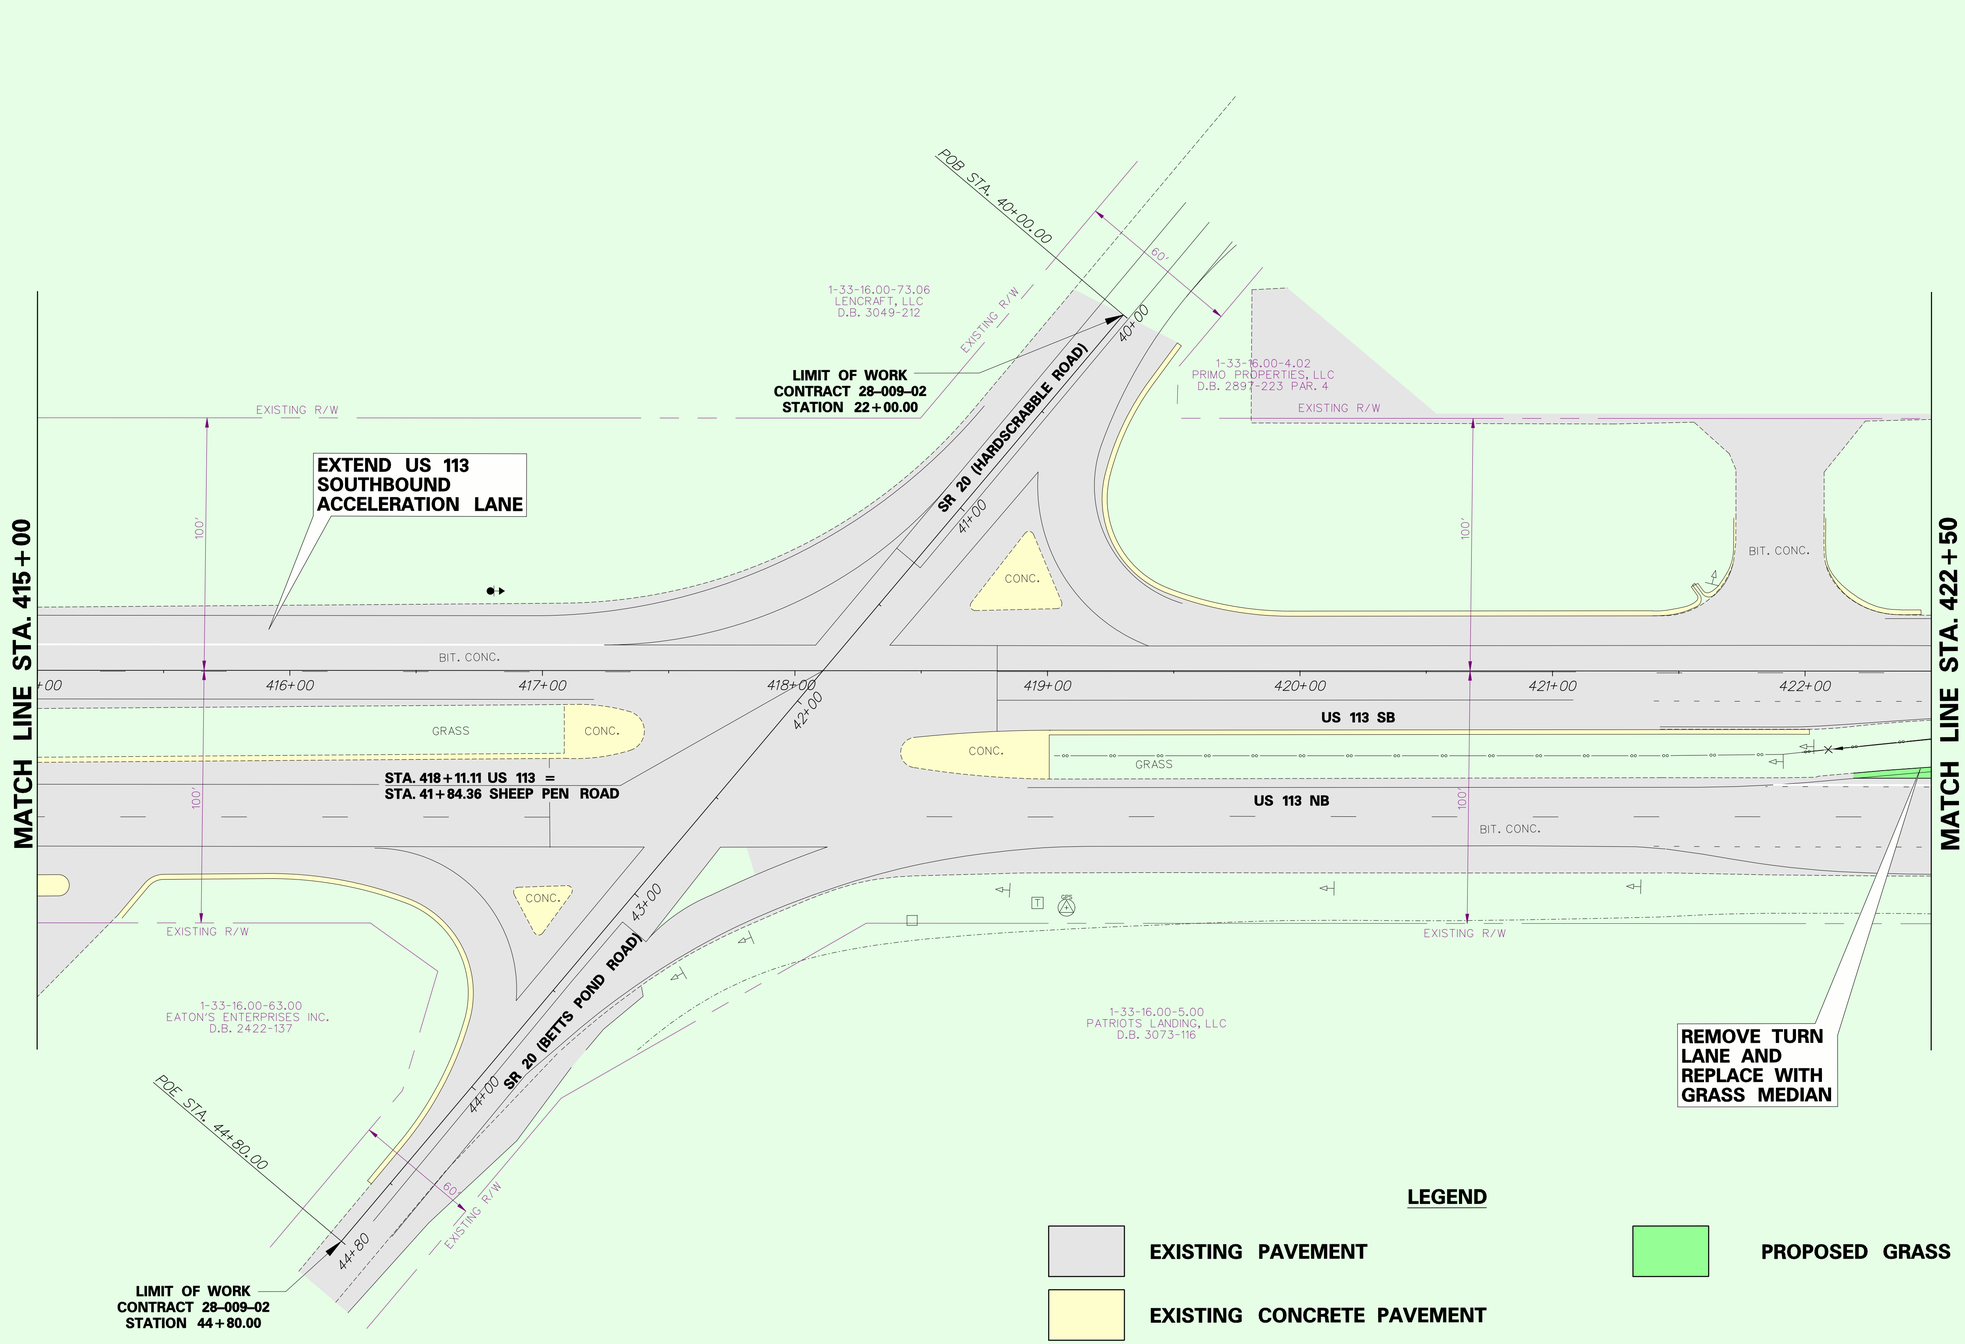


**DELAWARE DEPARTMENT OF TRANSPORTATION**

ADDENDUMS / REVISIONS

SCALE 0 30 60 90 FEET

**HSIP US 113 INTERSECTIONS SR 20/SHEEP PEN ROAD & BARK POND ROAD**

| CONTRACT | BRIDGE NO. | N/A |
|---|---|---|
| 28-009-02 | DESIGNED BY: DLH | |
| COUNTY | CHECKED BY: TKF | |
| SUSSEX | | |

**DISPLAY PLAN**

| SHEET NO. |
|---|
| 6 |
| TOTAL SHTS. |
| 11 |