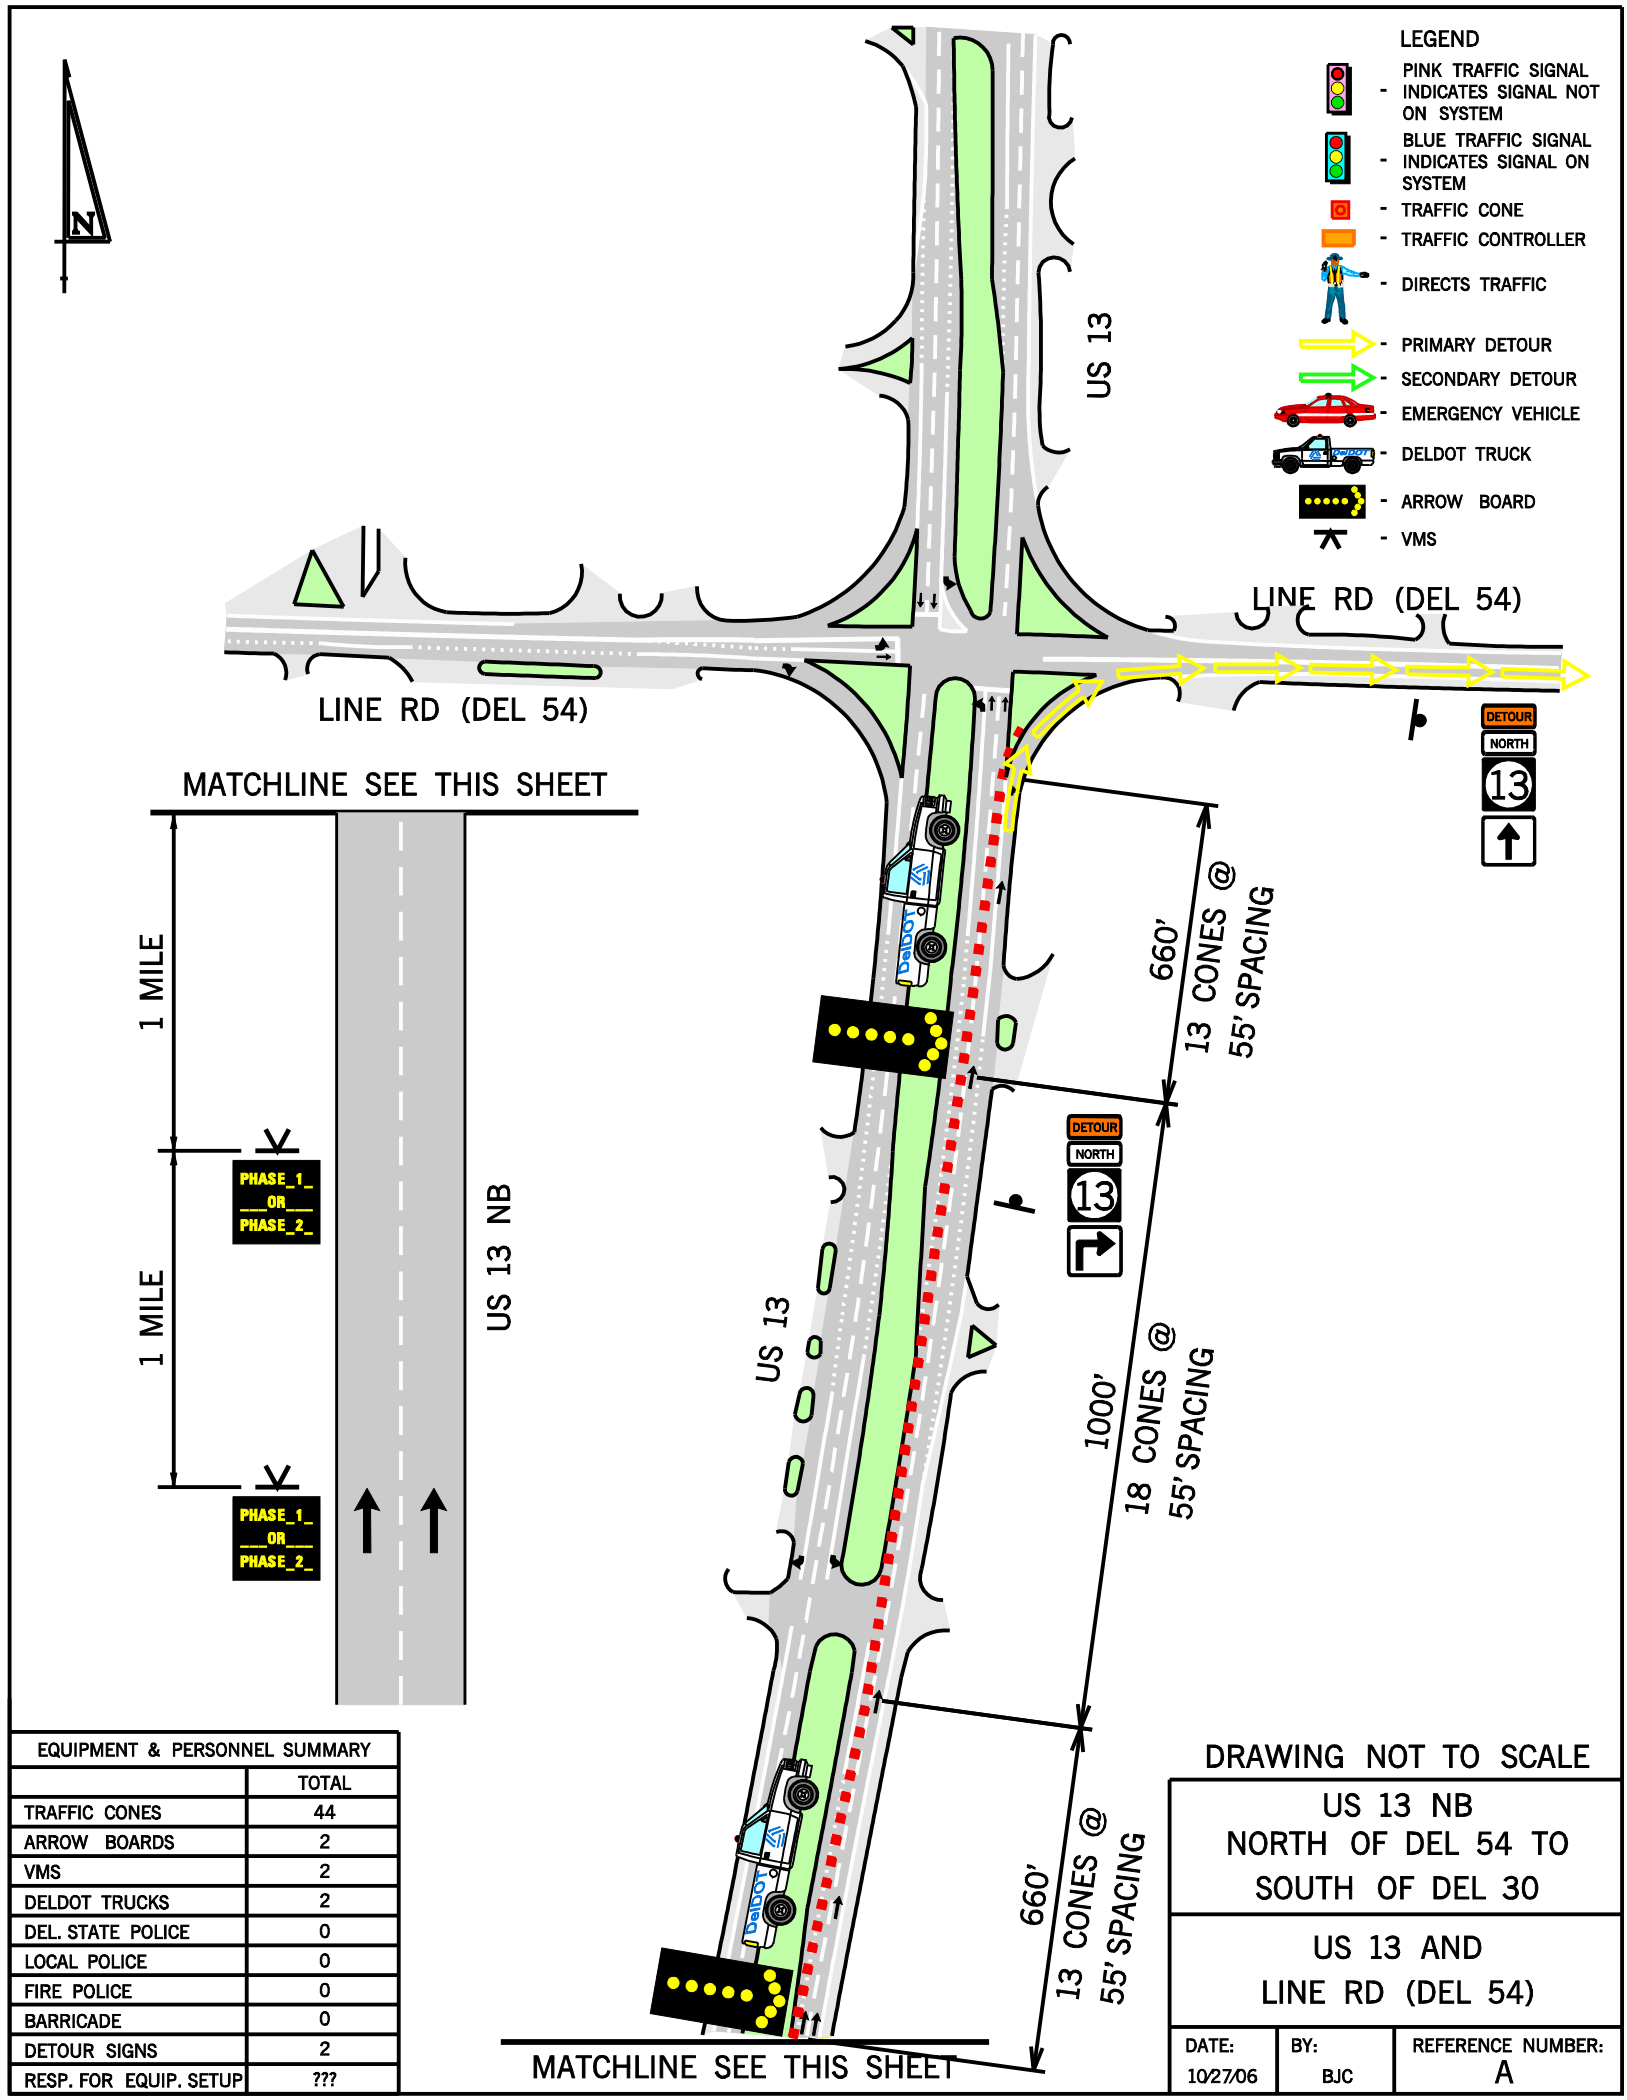

EQUIPMENT & PERSONNEL SUMMARY	
	TOTAL
TRAFFIC CONES	44
ARROW BOARDS	2
VMS	2
DELDOT TRUCKS	2
DEL. STATE POLICE	0
LOCAL POLICE	0
FIRE POLICE	0
BARRICADE	0
DETOUR SIGNS	2
RESP. FOR EQUIP. SETUP	???

DRAWING NOT TO SCALE

US 13 NB
NORTH OF DEL 54 TO
SOUTH OF DEL 30

US 13 AND
LINE RD (DEL 54)

DATE:	BY:	REFERENCE NUMBER:
10/27/06	BJC	A