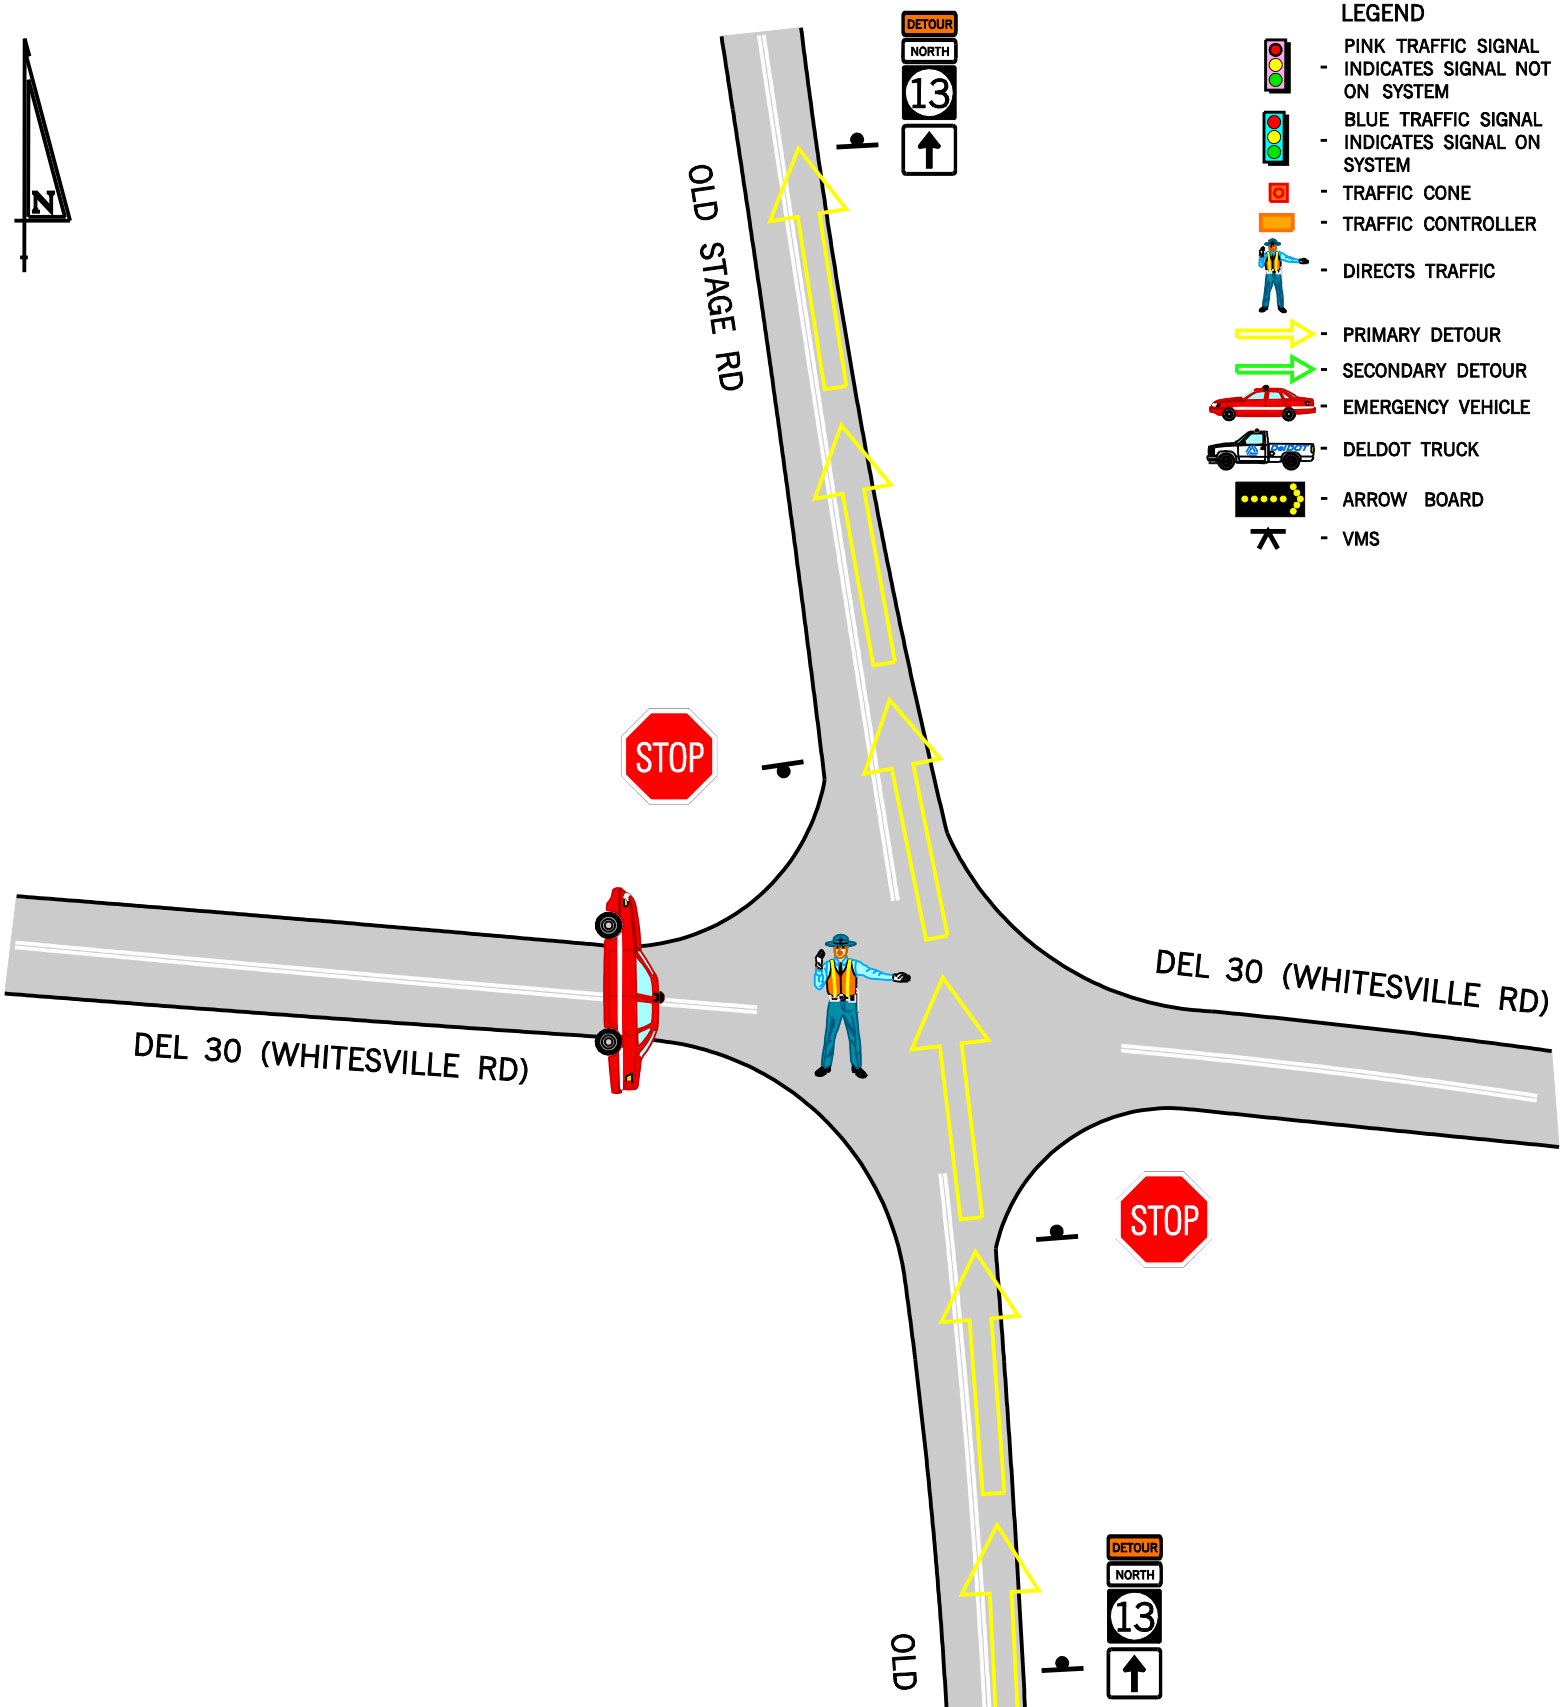

EQUIPMENT & PERSONNEL SUMMARY	
	TOTAL
TRAFFIC CONES	0
ARROW BOARDS	0
VMS	0
DELDOT TRUCKS	0
DEL. STATE POLICE	1
LOCAL POLICE	0
FIRE POLICE	0
BARRICADE	0
DETOUR SIGNS	2
RESP. FOR EQUIP. SETUP	???

DRAWING NOT TO SCALE

US 13 NB
AT WHITESVILLE RD
(DEL 30)

WHITESVILLE RD (DEL 30)
AND OLD STAGE RD

DATE:	BY:	REFERENCE NUMBER:
10/31/06	BJC	D