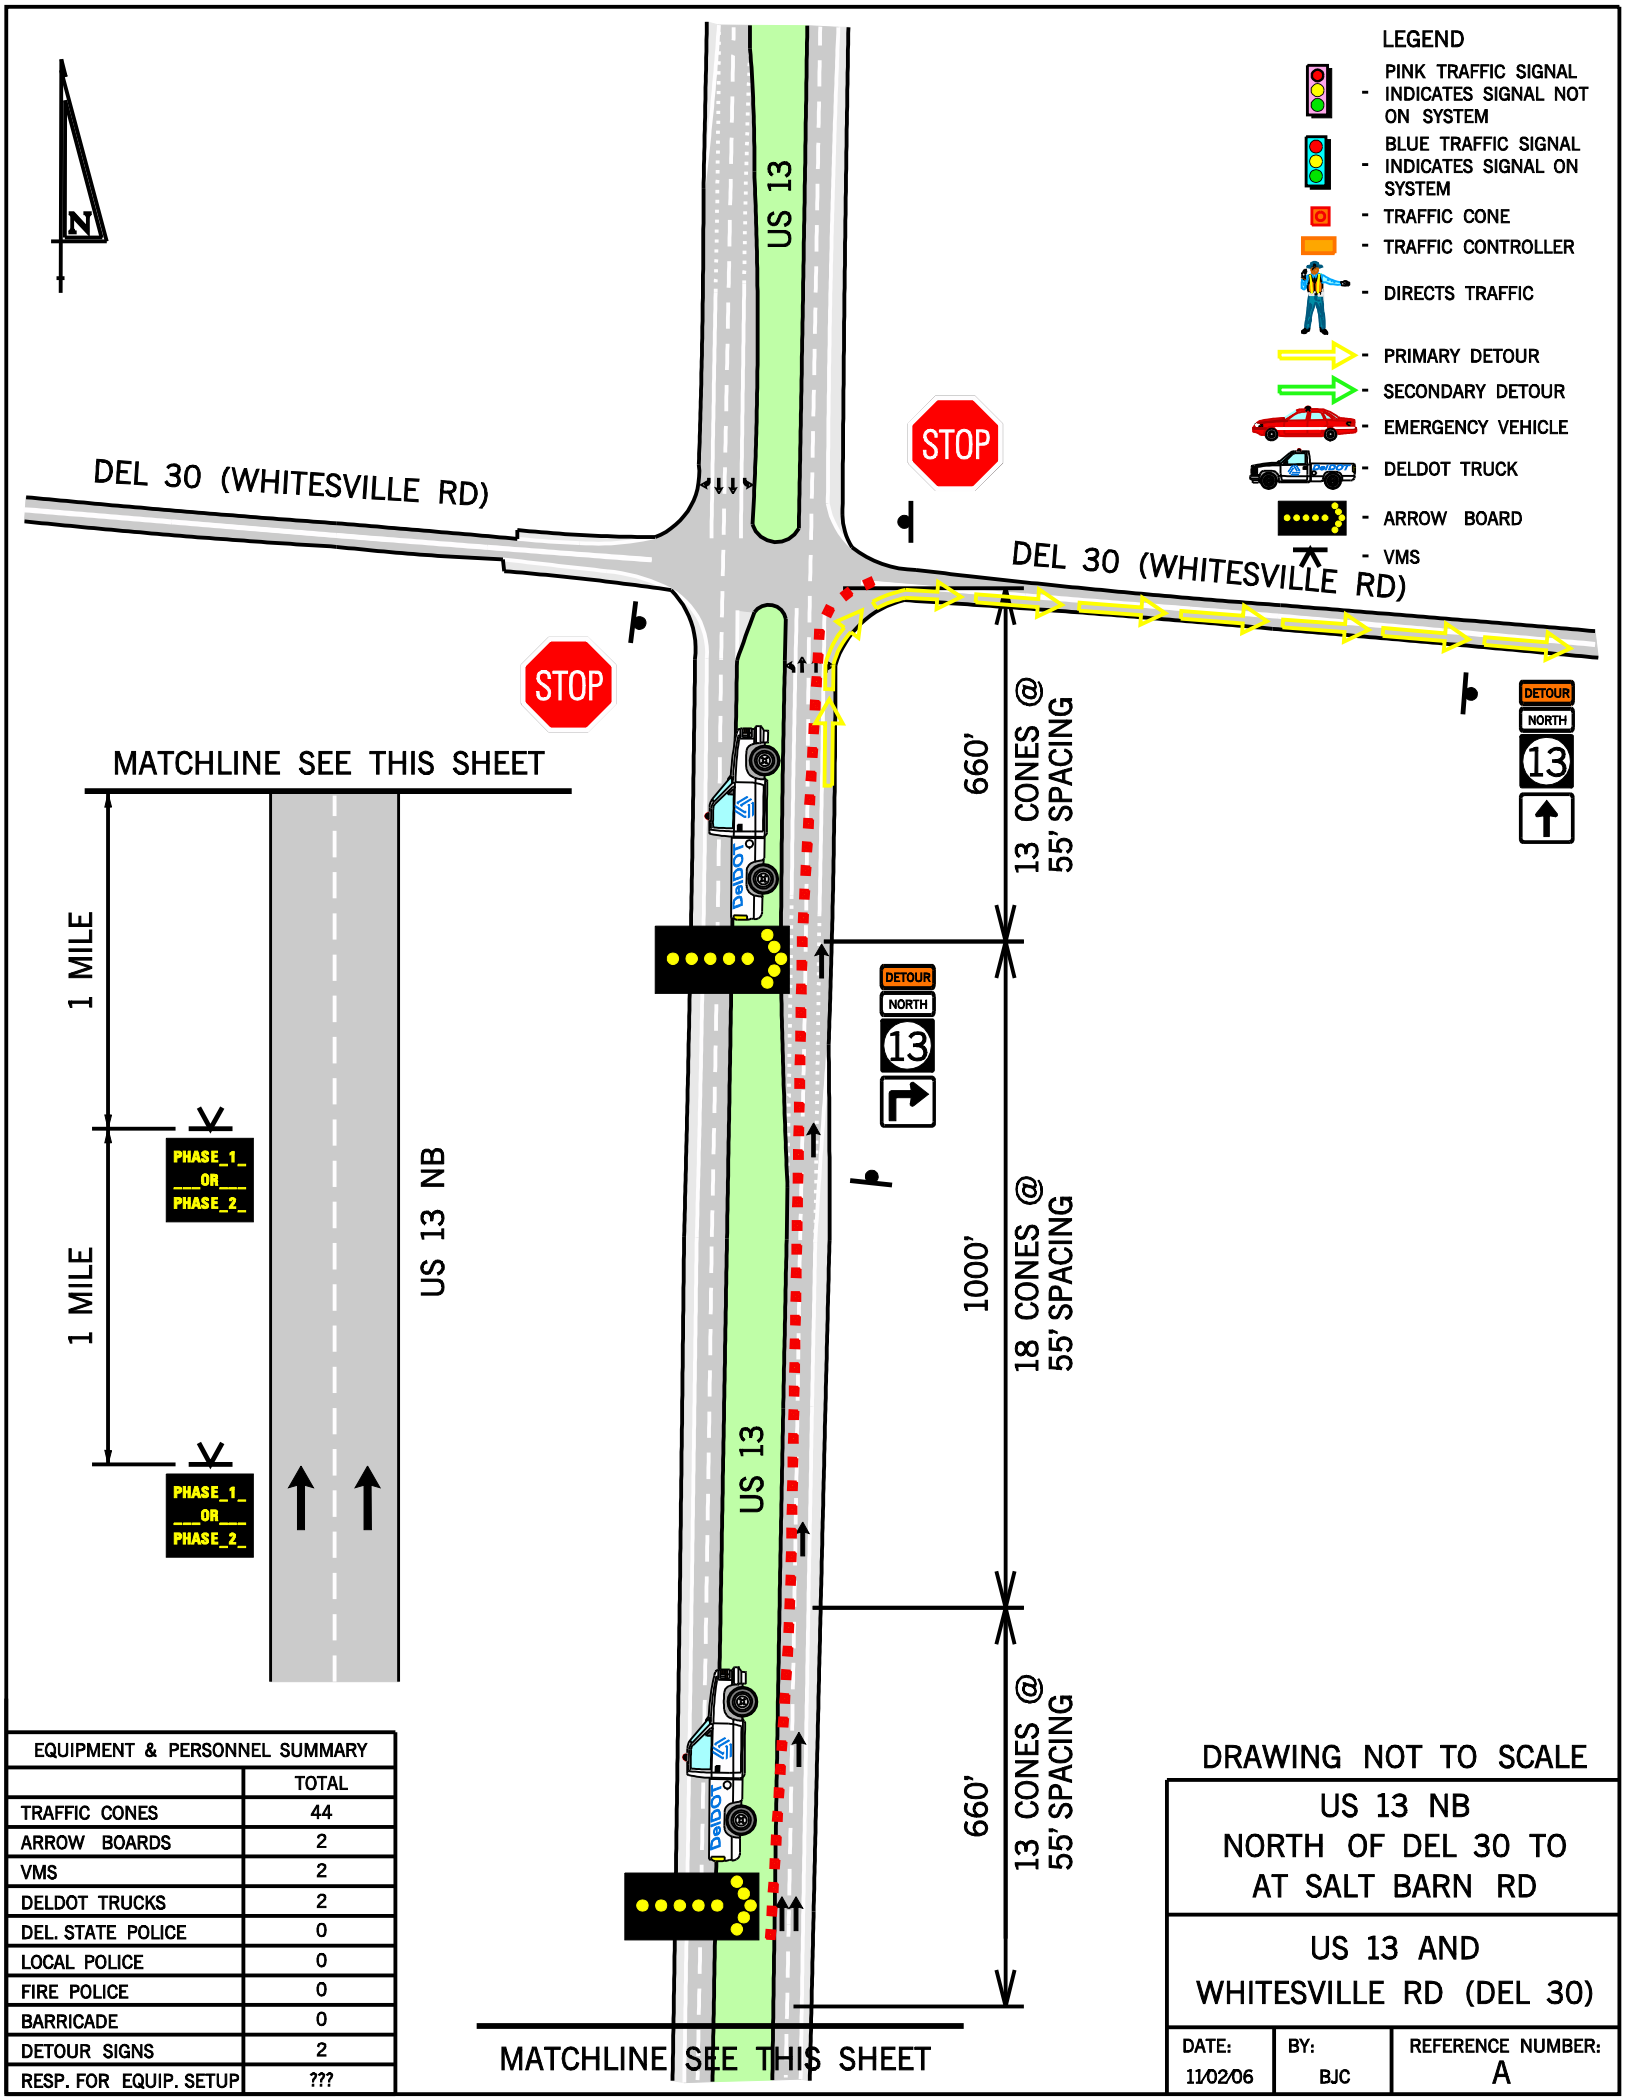


| EQUIPMENT & PERSONNEL SUMMARY | |
|---|---|
| | TOTAL |
| TRAFFIC CONES | 44 |
| ARROW BOARDS | 2 |
| VMS | 2 |
| DELDOT TRUCKS | 2 |
| DEL. STATE POLICE | 0 |
| LOCAL POLICE | 0 |
| FIRE POLICE | 0 |
| BARRICADE | 0 |
| DETOUR SIGNS | 2 |
| RESP. FOR EQUIP. SETUP | ??? |