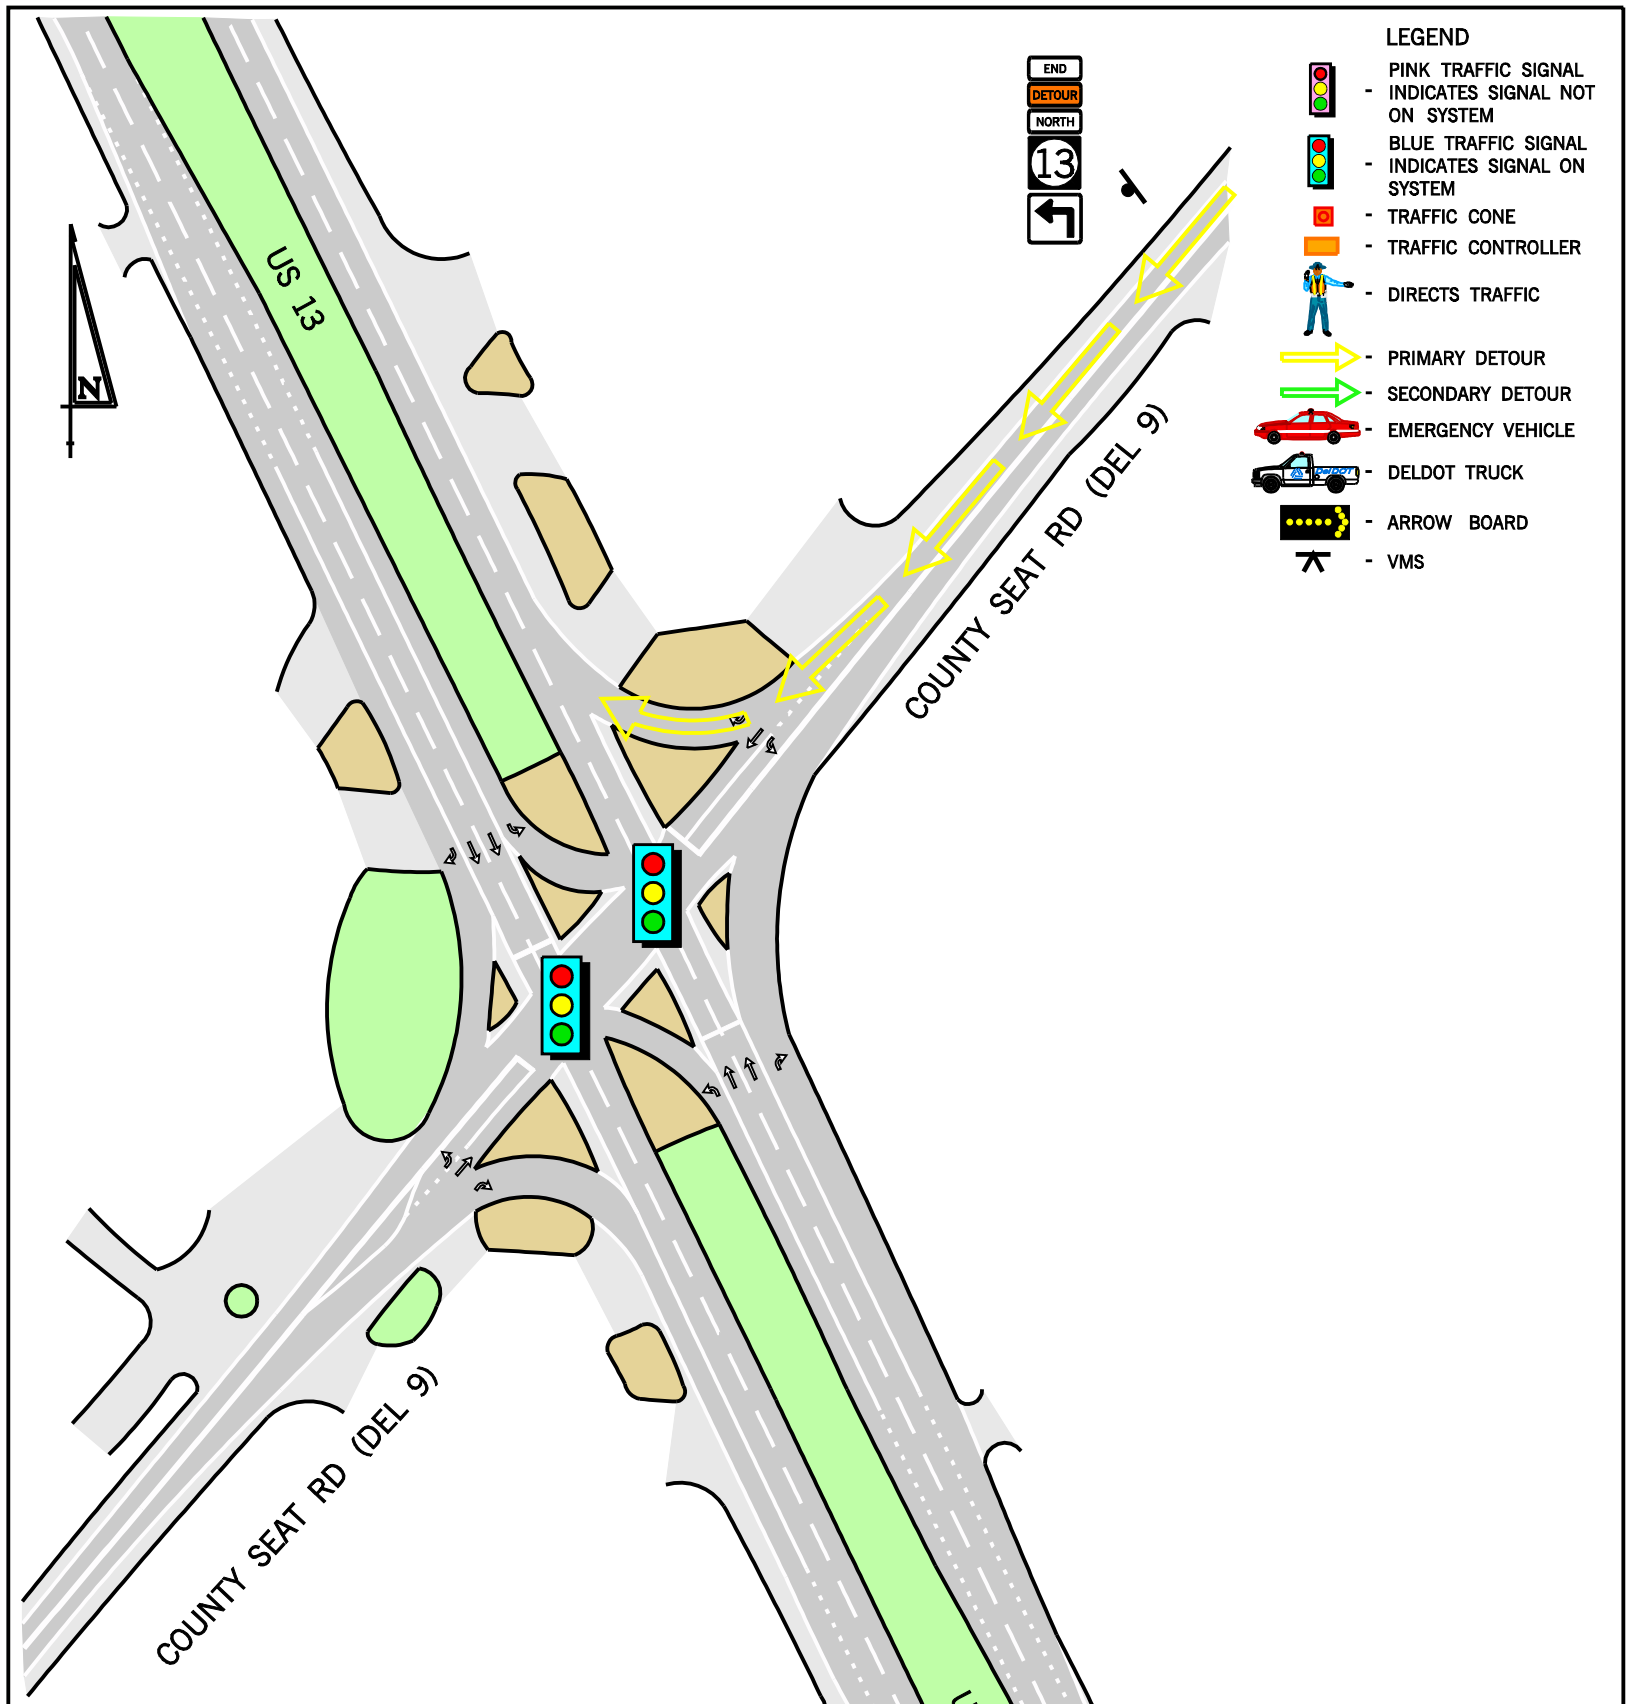

EQUIPMENT & PERSONNEL SUMMARY	
	TOTAL
TRAFFIC CONES	0
ARROW BOARDS	0
VMS	0
DELDOT TRUCKS	0
DEL. STATE POLICE	0
LOCAL POLICE	0
FIRE POLICE	0
BARRICADE	0
DETOUR SIGNS	1
RESP. FOR EQUIP. SETUP	???

DRAWING NOT TO SCALE

US 13 NB
NORTH OF SYCAMORE RD
TO SOUTH OF DEL 9

US 13 AND COUNTY
SEAT RD (DEL 9)

DATE:	BY:	REFERENCE NUMBER:
11/14/06	BJC	F