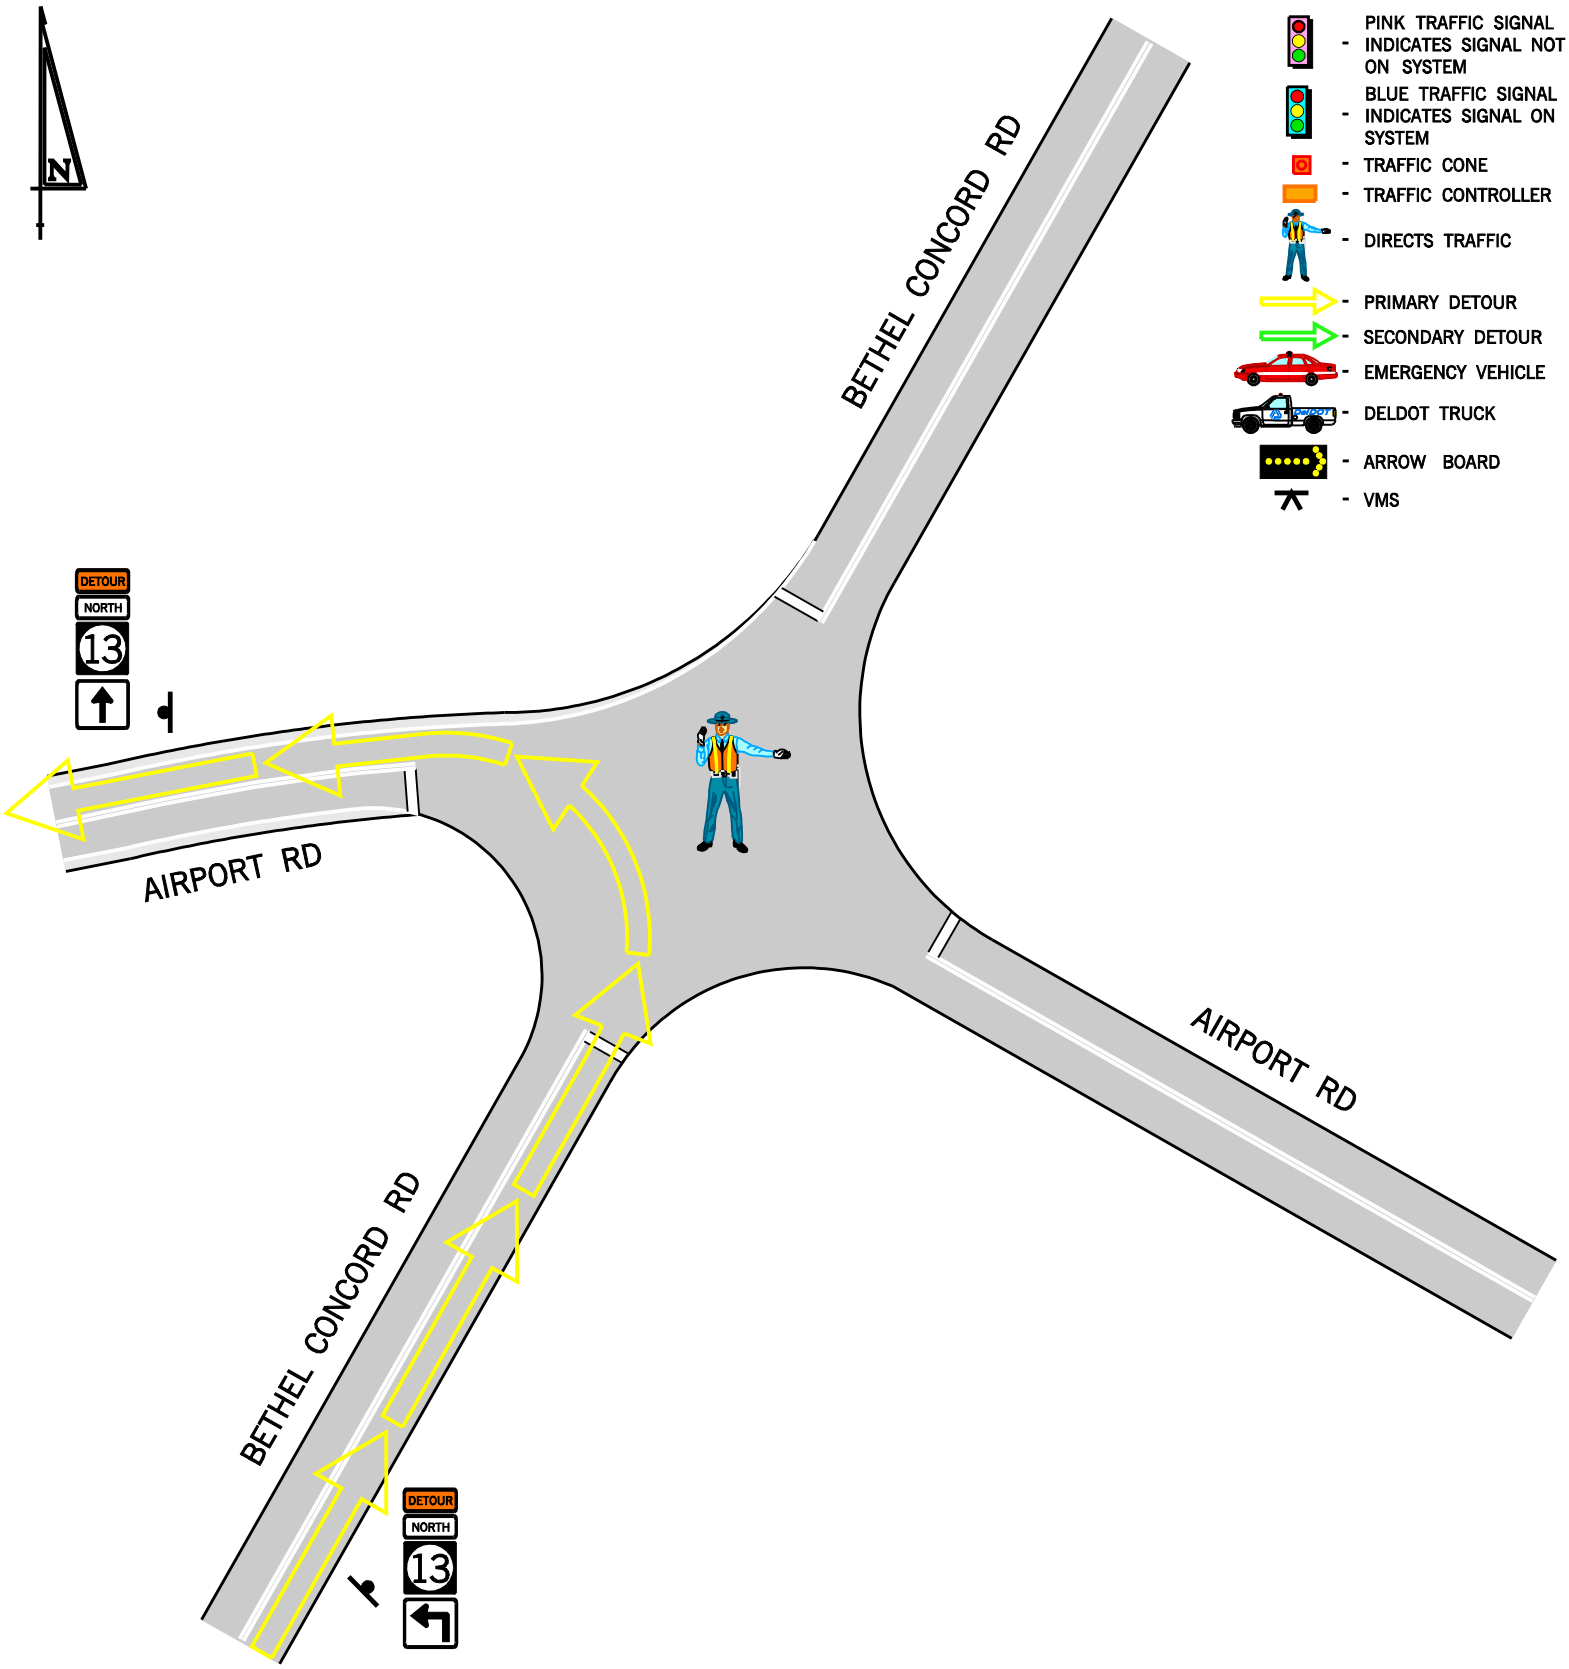

EQUIPMENT & PERSONNEL SUMMARY	
	TOTAL
TRAFFIC CONES	
ARROW BOARDS	
VMS	
DELDOT TRUCKS	
DEL. STATE POLICE	
LOCAL POLICE	
FIRE POLICE	
BARRICADE	
DETOUR SIGNS	
RESP. FOR EQUIP. SETUP	

DRAWING NOT TO SCALE

US 13 NB
NORTH OF BETHEL CONCORD RD TO AT AIRPORT ROAD

BETHEL CONCORD RD & AIRPORT ROAD

DATE:	BY:	REFERENCE NUMBER:
12/05/06	CFC	C