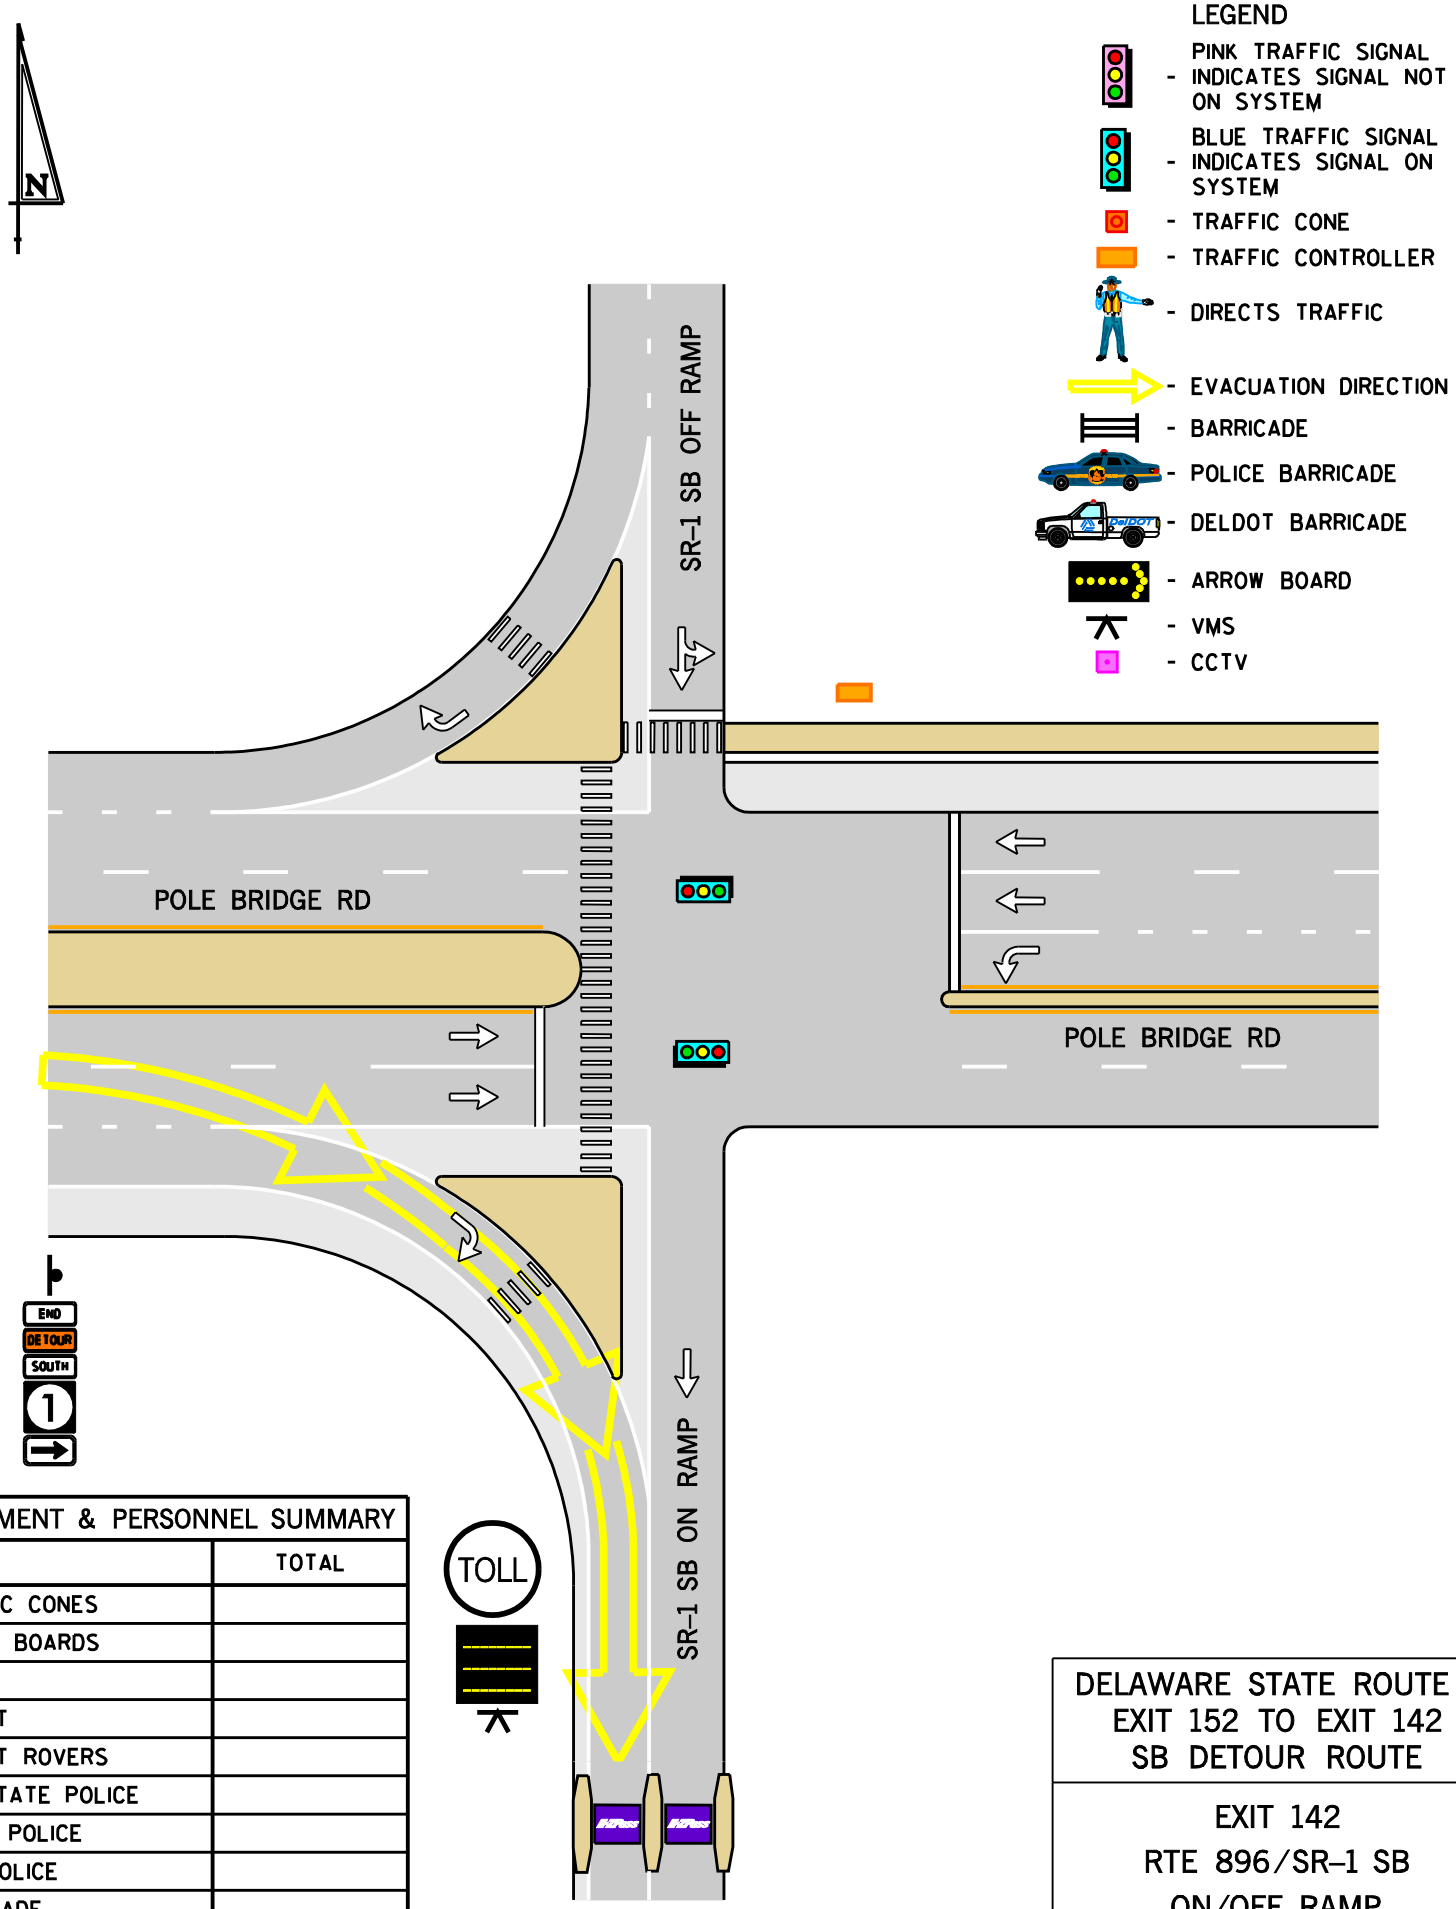

EQUIPMENT & PERSONNEL SUMMARY	
	TOTAL
TRAFFIC CONES	
ARROW BOARDS	
VMS	
DELDOT	
DELDOT ROVERS	
DEL. STATE POLICE	
LOCAL POLICE	
FIRE POLICE	
BARRICADE	
DETOUR SIGNS	
RESP. FOR EQUIP. SETUP	

DELAWARE STATE ROUTE 1
EXIT 152 TO EXIT 142
SB DETOUR ROUTE

EXIT 142
RTE 896/SR-1 SB
ON/OFF RAMP

DATE:	BY:	CONTROL POINT FIGURE:
12/12/05	RWW	F