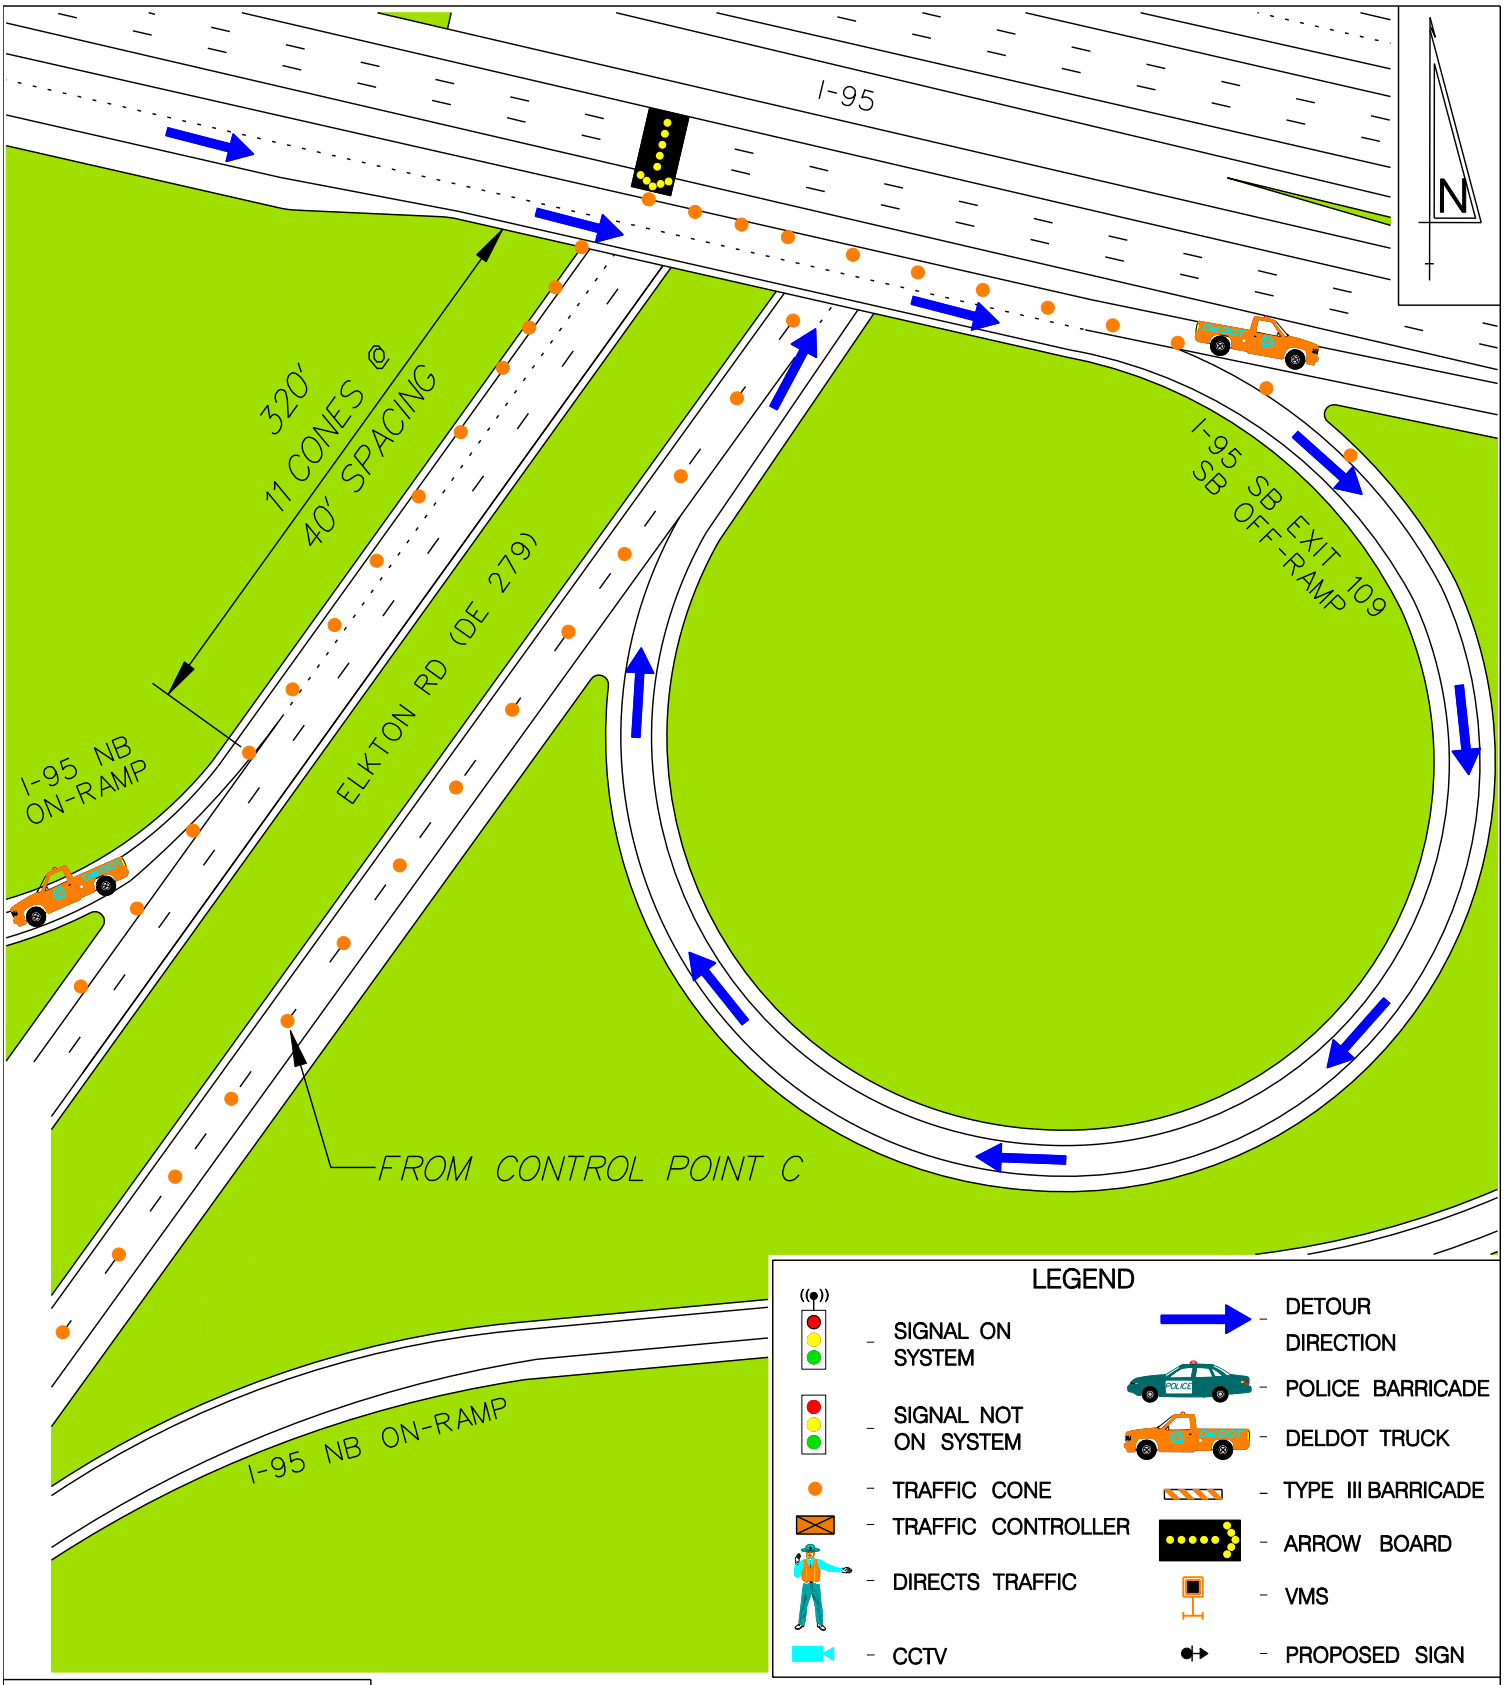

EQUIPMENT/PERSONNEL TOTALS	
TRAFFIC CONES	26
ARROW BOARDS	1
VMS	–
POLICE VEHICLES	–
DELDOT TRUCKS	2
TYPE 3 BARRICADES	–
DETOUR SIGN EXIST. POST	–
DETOUR SIGN W/SUPPORT	–
PERSONNEL (DIRECTING TRAFFIC)	–
RESP. FOR EQUIP. SETUP	DelDOT

BACKGROUND COLOR

ROADWAY BUILDING CONCRETE GRASS

CONE TAPER & TANGENT LENGTHS				
APPROACH	DESCRIPTION	TANGENT	TAPER	CONES
NB I-95 RAMP	CLOSE I-95 NB ON-RAMP	100'	286'	12
SB DE 279	CLOSE I-95 NB ON-RAMP	150'	320'	14

DRAWING NOT TO SCALE

DETOUR REFERENCE #:
I-95- - -NB00000-00214-1B

CONTROL POINT B:
DELAWARE ROUTE 279 AND I-95 NB ON/OFF-RAMPS

DATE:	BY:	REFERENCE NUMBER:
MAY 2010	RTR/RAM	B