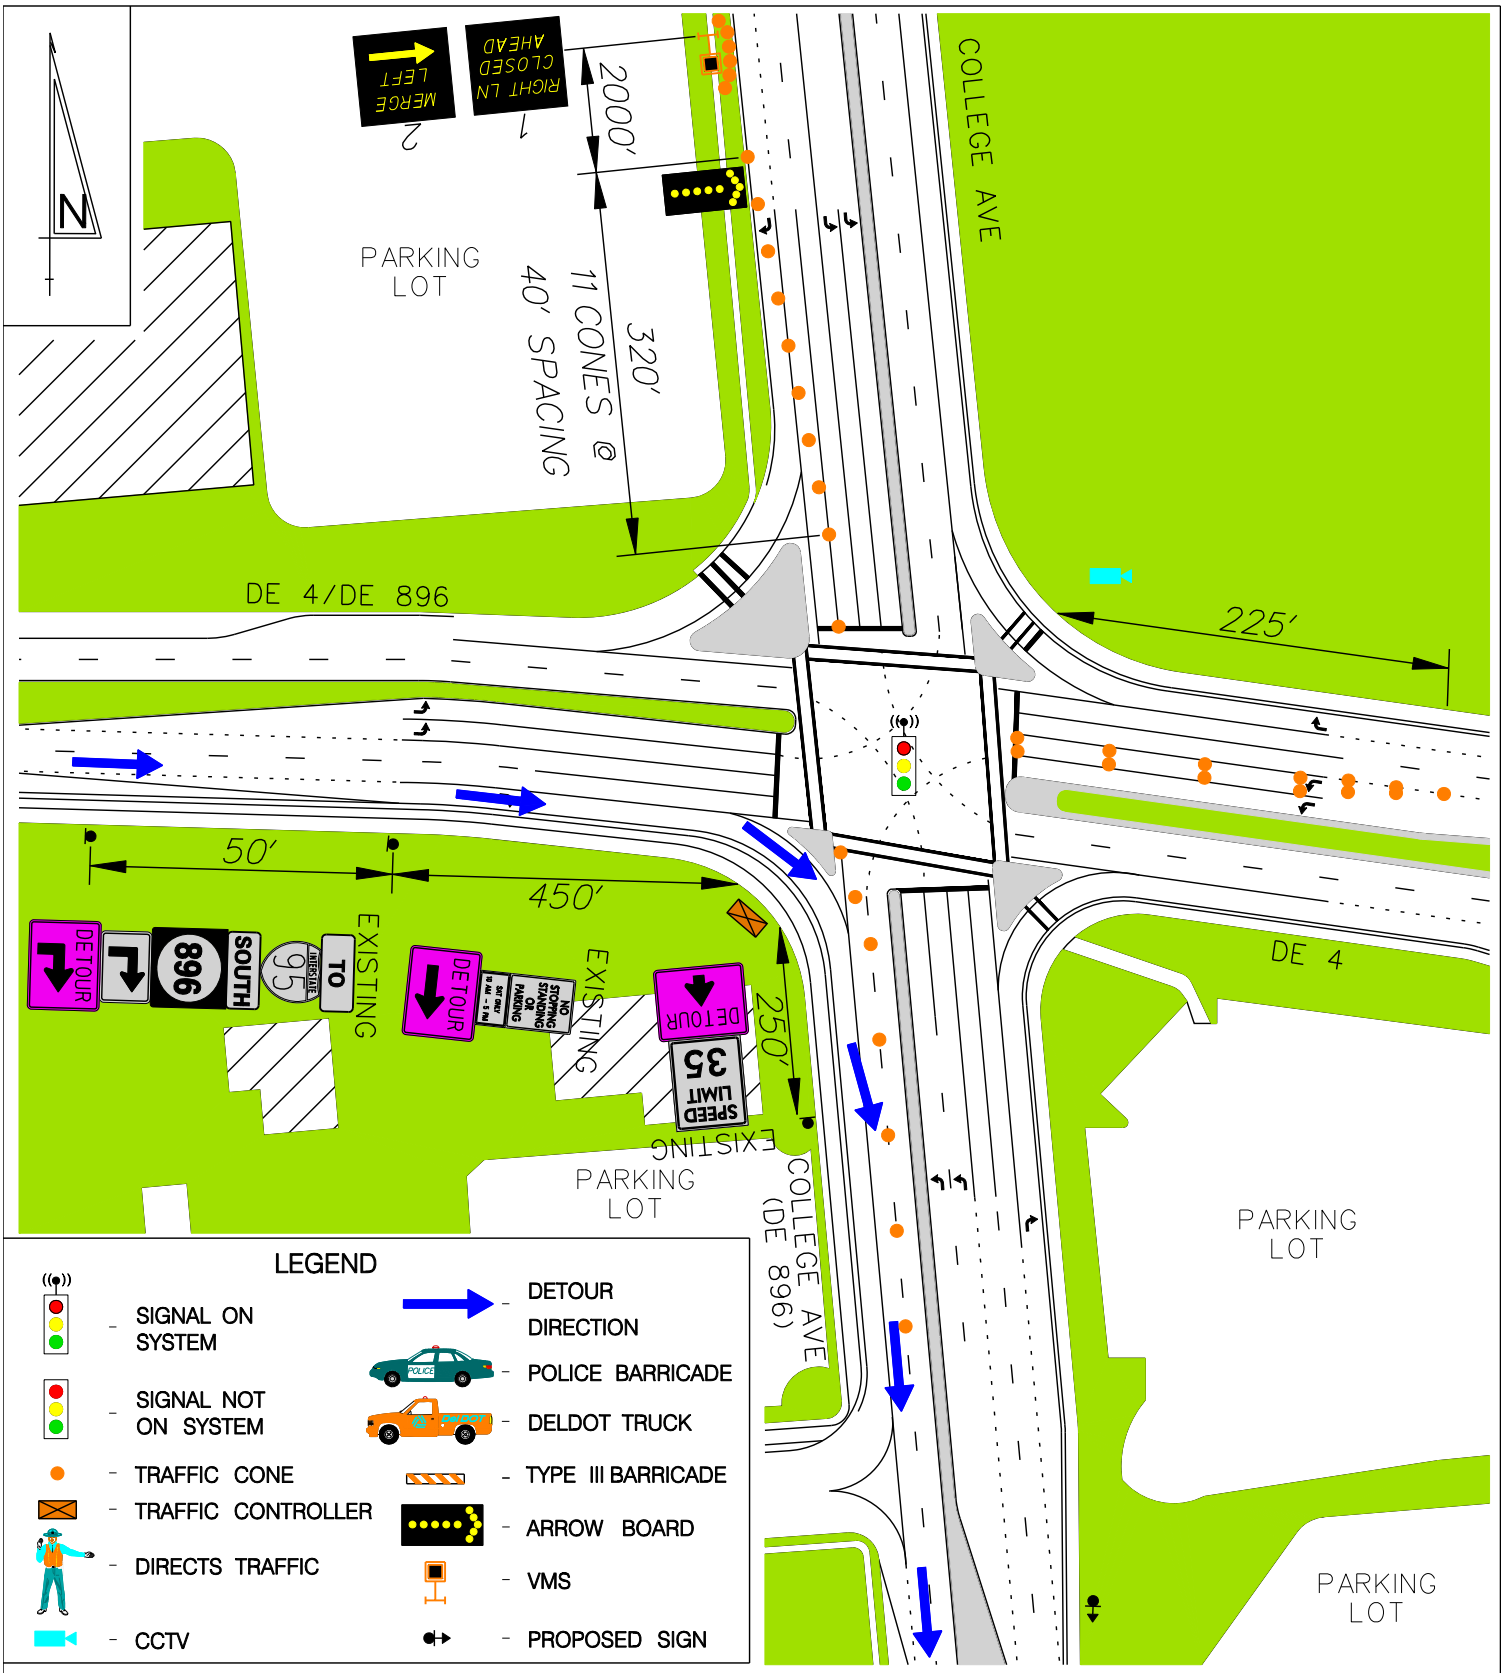

EQUIPMENT/PERSONNEL TOTALS	
TRAFFIC CONES	38
ARROW BOARDS	1
VMS	1
POLICE VEHICLES	–
DELDOT TRUCKS	–
TYPE 3 BARRICADES	–
DETOUR SIGN EXIST. POST	3
DETOUR SIGN W/SUPPORT	–
PERSONNEL (DIRECTING TRAFFIC)	–
RESP. FOR EQUIP. SETUP	DelDOT

BACKGROUND COLOR

ROADWAY BUILDING CONCRETE GRASS

CONE TAPER & TANGENT LENGTHS				
APPROACH	DESCRIPTION	TANGENT	TAPER	CONES
SB COLLEGE	CLOSE RIGHT TURN LANE	250'	370'	19
WB DE 4	CLOSE RIGHT LEFT-TURN LANE	225'	225'	13

DRAWING NOT TO SCALE

DETOUR REFERENCE #:
I-95- - -NB00000-00214-1F

CONTROL POINT F:
DELAWARE ROUTE 896 AND DELAWARE ROUTE 4

DATE:	BY:	REFERENCE NUMBER:
MAY 2010	RTR/RAM	F