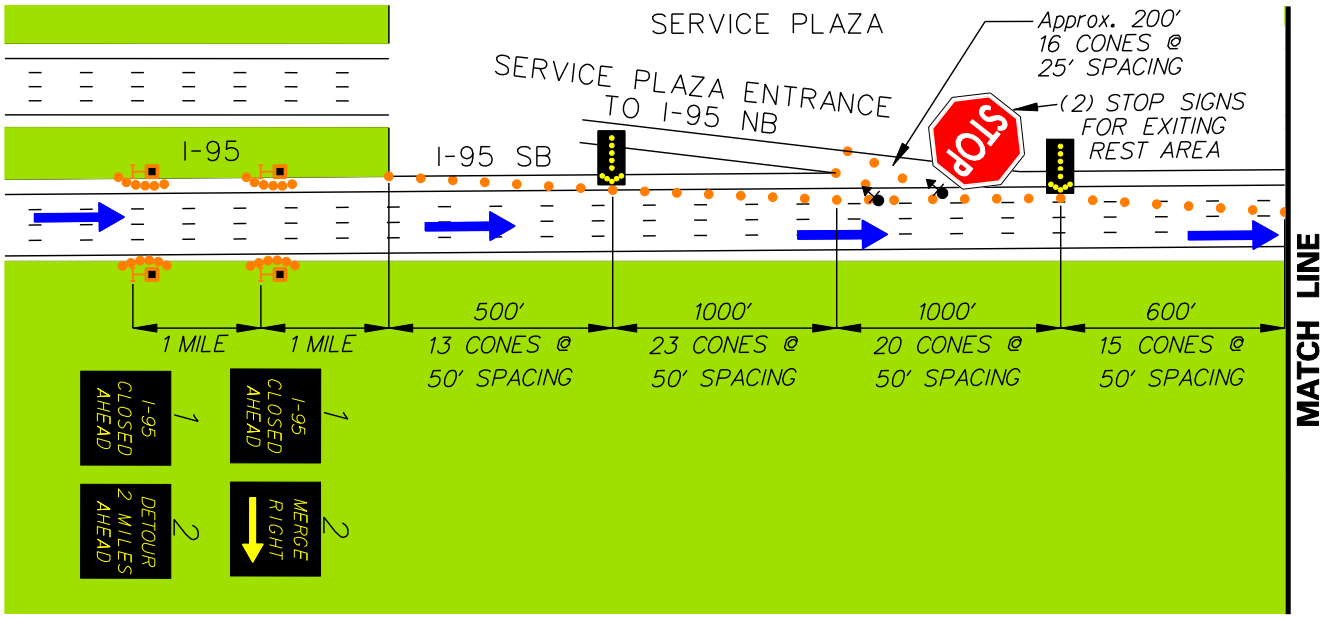

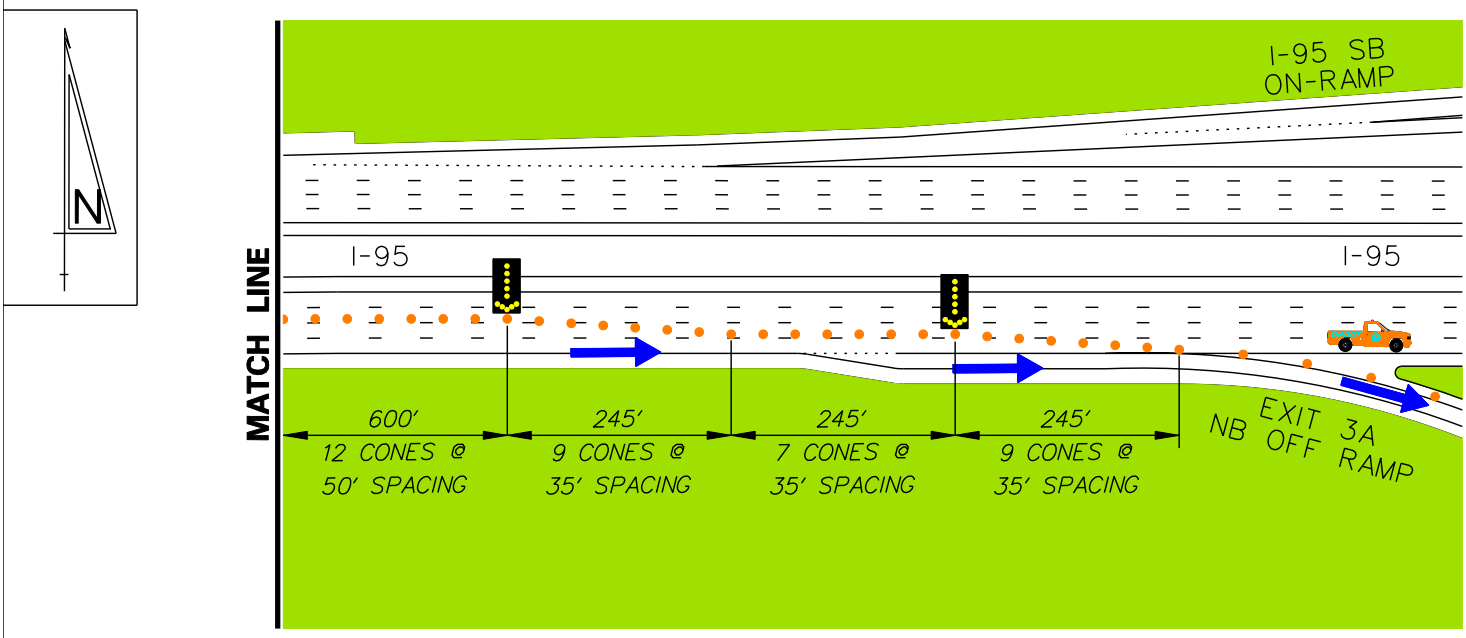

LEGEND

- SIGNAL ON SYSTEM
- SIGNAL NOT ON SYSTEM
- TRAFFIC CONE
- TRAFFIC CONTROLLER
- DIRECTS TRAFFIC
- CCTV
- DETOUR DIRECTION
- POLICE BARRICADE
- DELDOT TRUCK
- TYPE III BARRICADE
- ARROW BOARD
- VMS
- PROPOSED SIGN

EQUIPMENT/PERSONNEL TOTALS	
TRAFFIC CONES	152
ARROW BOARDS	4
VMS	4
POLICE VEHICLES	–
DELDOT TRUCKS	1
TYPE 3 BARRICADES	–
DETOUR SIGN EXIST. POST	–
DETOUR SIGN W/SUPPORT	2
PERSONNEL (DIRECTING TRAFFIC)	–
RESP. FOR EQUIP. SETUP	DelDOT

BACKGROUND COLOR

ROADWAY | BUILDING | CONCRETE | GRASS

CONE TAPER & TANGENT LENGTHS

APPROACH	DESCRIPTION	TANGENT	TAPER	CONES
NB I–95	CLOSE (4) THROUGH LANES	1845′	2590′	112
NB SERVICE	STOP SIGN EXIT	400′	–	16

DRAWING NOT TO SCALE

DETOUR REFERENCE #:
I–95– – –NB00638–00761–1A

CONTROL POINT A:
INTERSTATE 95 NB
AND EXIT 3A

DATE:	BY:	REFERENCE NUMBER:
MAY 2010	RTR/RAM	A