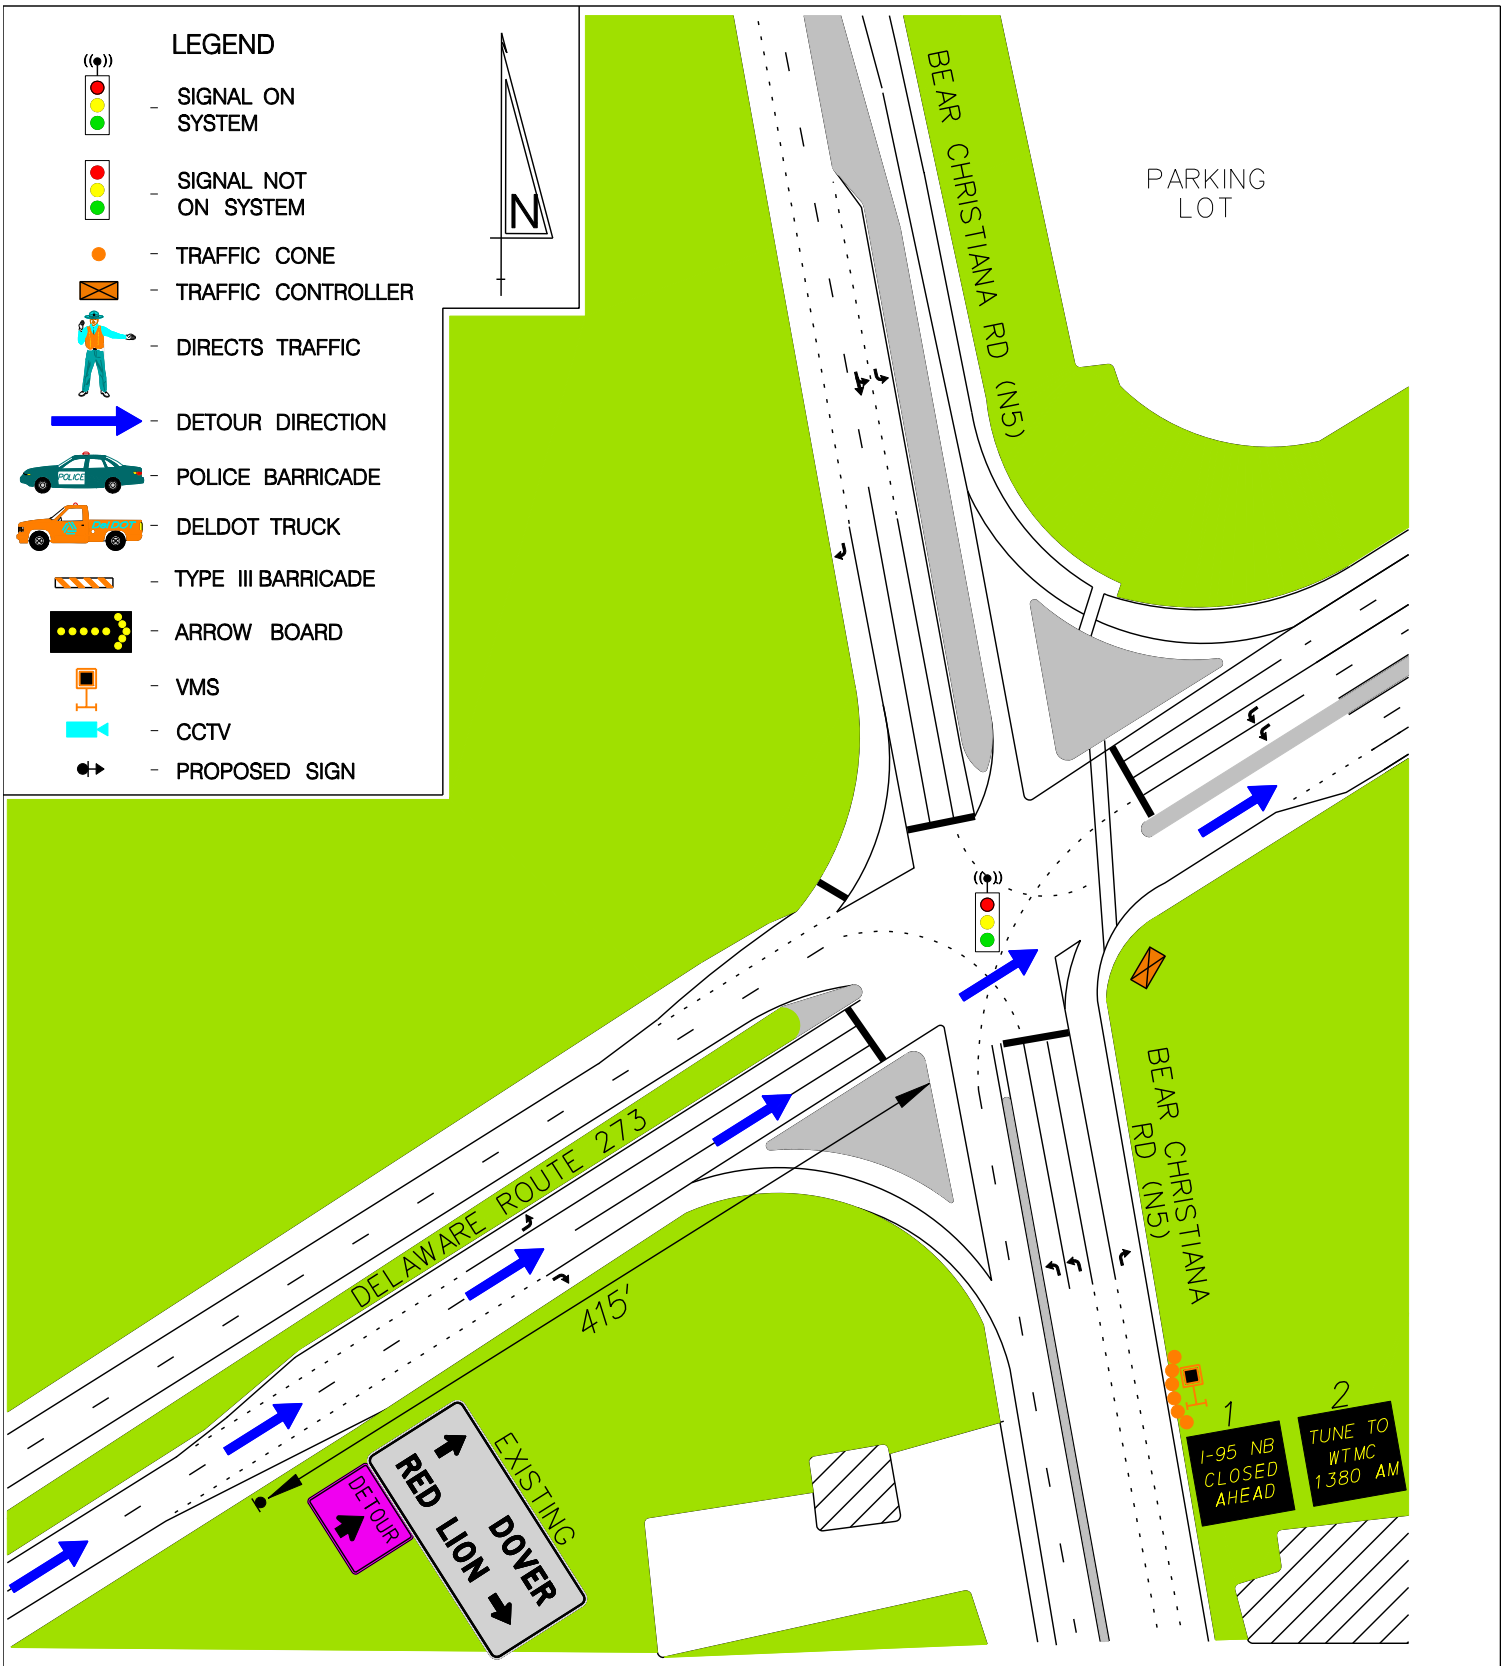

EQUIPMENT/PERSONNEL TOTALS	
TRAFFIC CONES	6
ARROW BOARDS	–
VMS	1
POLICE VEHICLES	–
DELDOT TRUCKS	–
TYPE 3 BARRICADES	–
DETOUR SIGN EXIST. POST	1
DETOUR SIGN W/SUPPORT	–
PERSONNEL (DIRECTING TRAFFIC)	–
RESP. FOR EQUIP. SETUP	DelDOT

BACKGROUND COLOR

ROADWAY | BUILDING | CONCRETE | GRASS

CONE TAPER & TANGENT LENGTHS				
APPROACH	DESCRIPTION	TANGENT	TAPER	CONES

DRAWING NOT TO SCALE

DETOUR REFERENCE #:
I–95– – –NB00638–00761–1D

CONTROL POINT D:
DE 273 & BEAR CHRISTIANA RD (DE 7)

DATE:	BY:	REFERENCE NUMBER:
MAY 2010	JZ/RAM	D