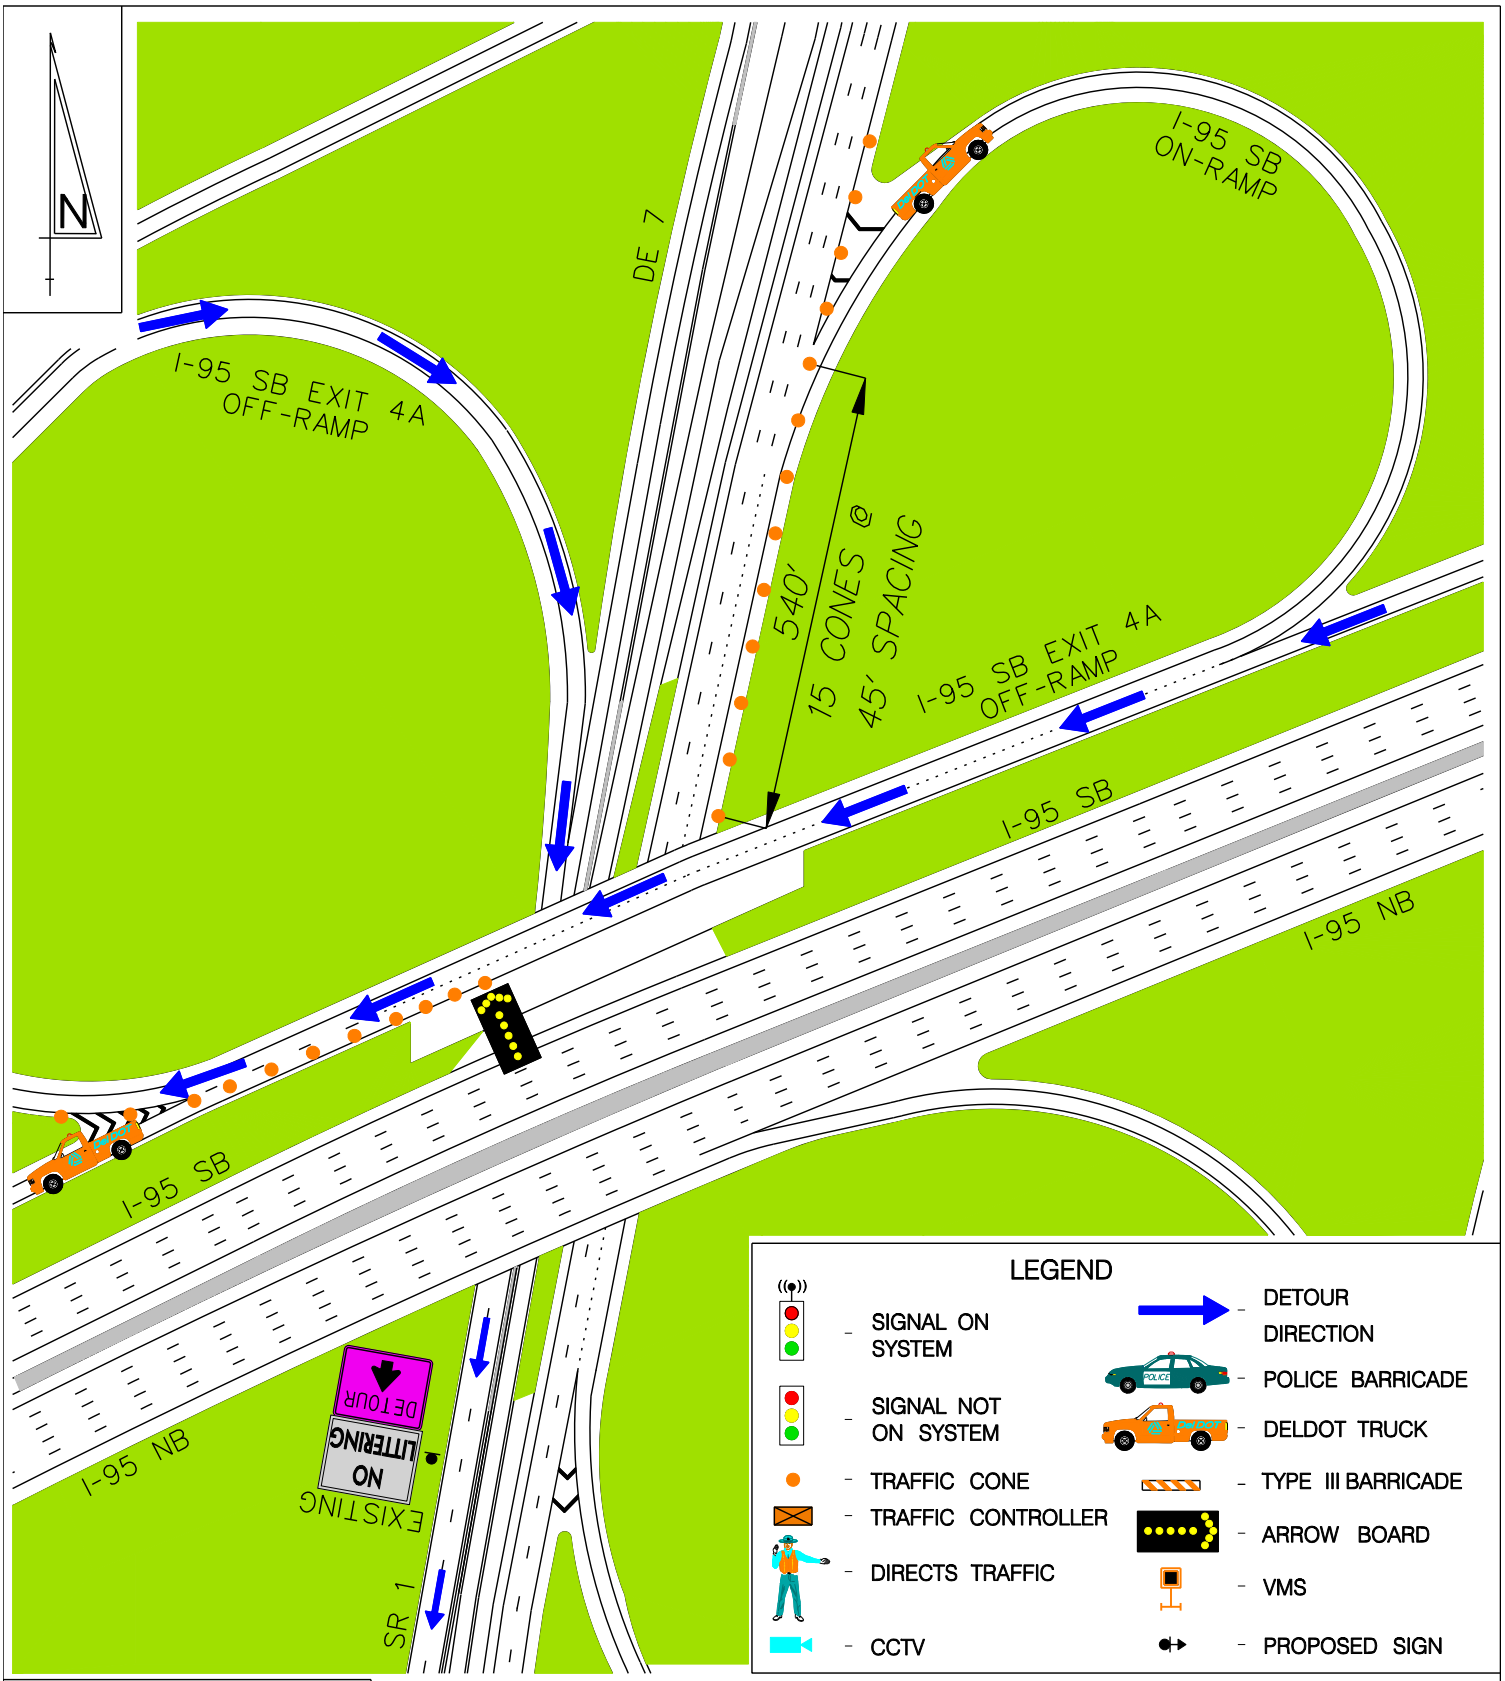


| EQUIPMENT/PERSONNEL TOTALS | |
|---|---|
| TRAFFIC CONES | 30 |
| ARROW BOARDS | 1 |
| VMS | – |
| POLICE VEHICLES | – |
| DELDOT TRUCKS | 2 |
| TYPE 3 BARRICADES | – |
| DETOUR SIGN EXIST. POST | 1 |
| DETOUR SIGN W/SUPPORT | – |
| PERSONNEL (DIRECTING TRAFFIC) | – |
| RESP. FOR EQUIP. SETUP | DelDOT |

BACKGROUND COLOR

ROADWAY BUILDING CONCRETE GRASS

| CONE TAPER & TANGENT LENGTHS | | | | |
|---|---|---|---|---|
| APPROACH | DESCRIPTION | TANGENT | TAPER | CONES |
| NB SR 1/7 | CLOSE ON-RAMP TO I-95 SOUTH | 180' | 540' | 19 |
| SB EXIT 4A | CLOSE ON-RAMP TO I-95 SOUTH | 105' | 245' | 11 |
| | | | | |
| | | | | |
| | | | | |
| | | | | |

**DRAWING NOT TO SCALE**

**DETOUR REFERENCE #:**
**I-95- - -SB00703-00759-1B**

**CONTROL POINT B:**
**SR 1/7 & I-95 SB ON-RAMP**
**I-95 SB EXIT 4A MERGE**

| DATE: | BY: | REFERENCE NUMBER: |
|---|---|---|
| MAY 2010 | RTR/RAM | B |