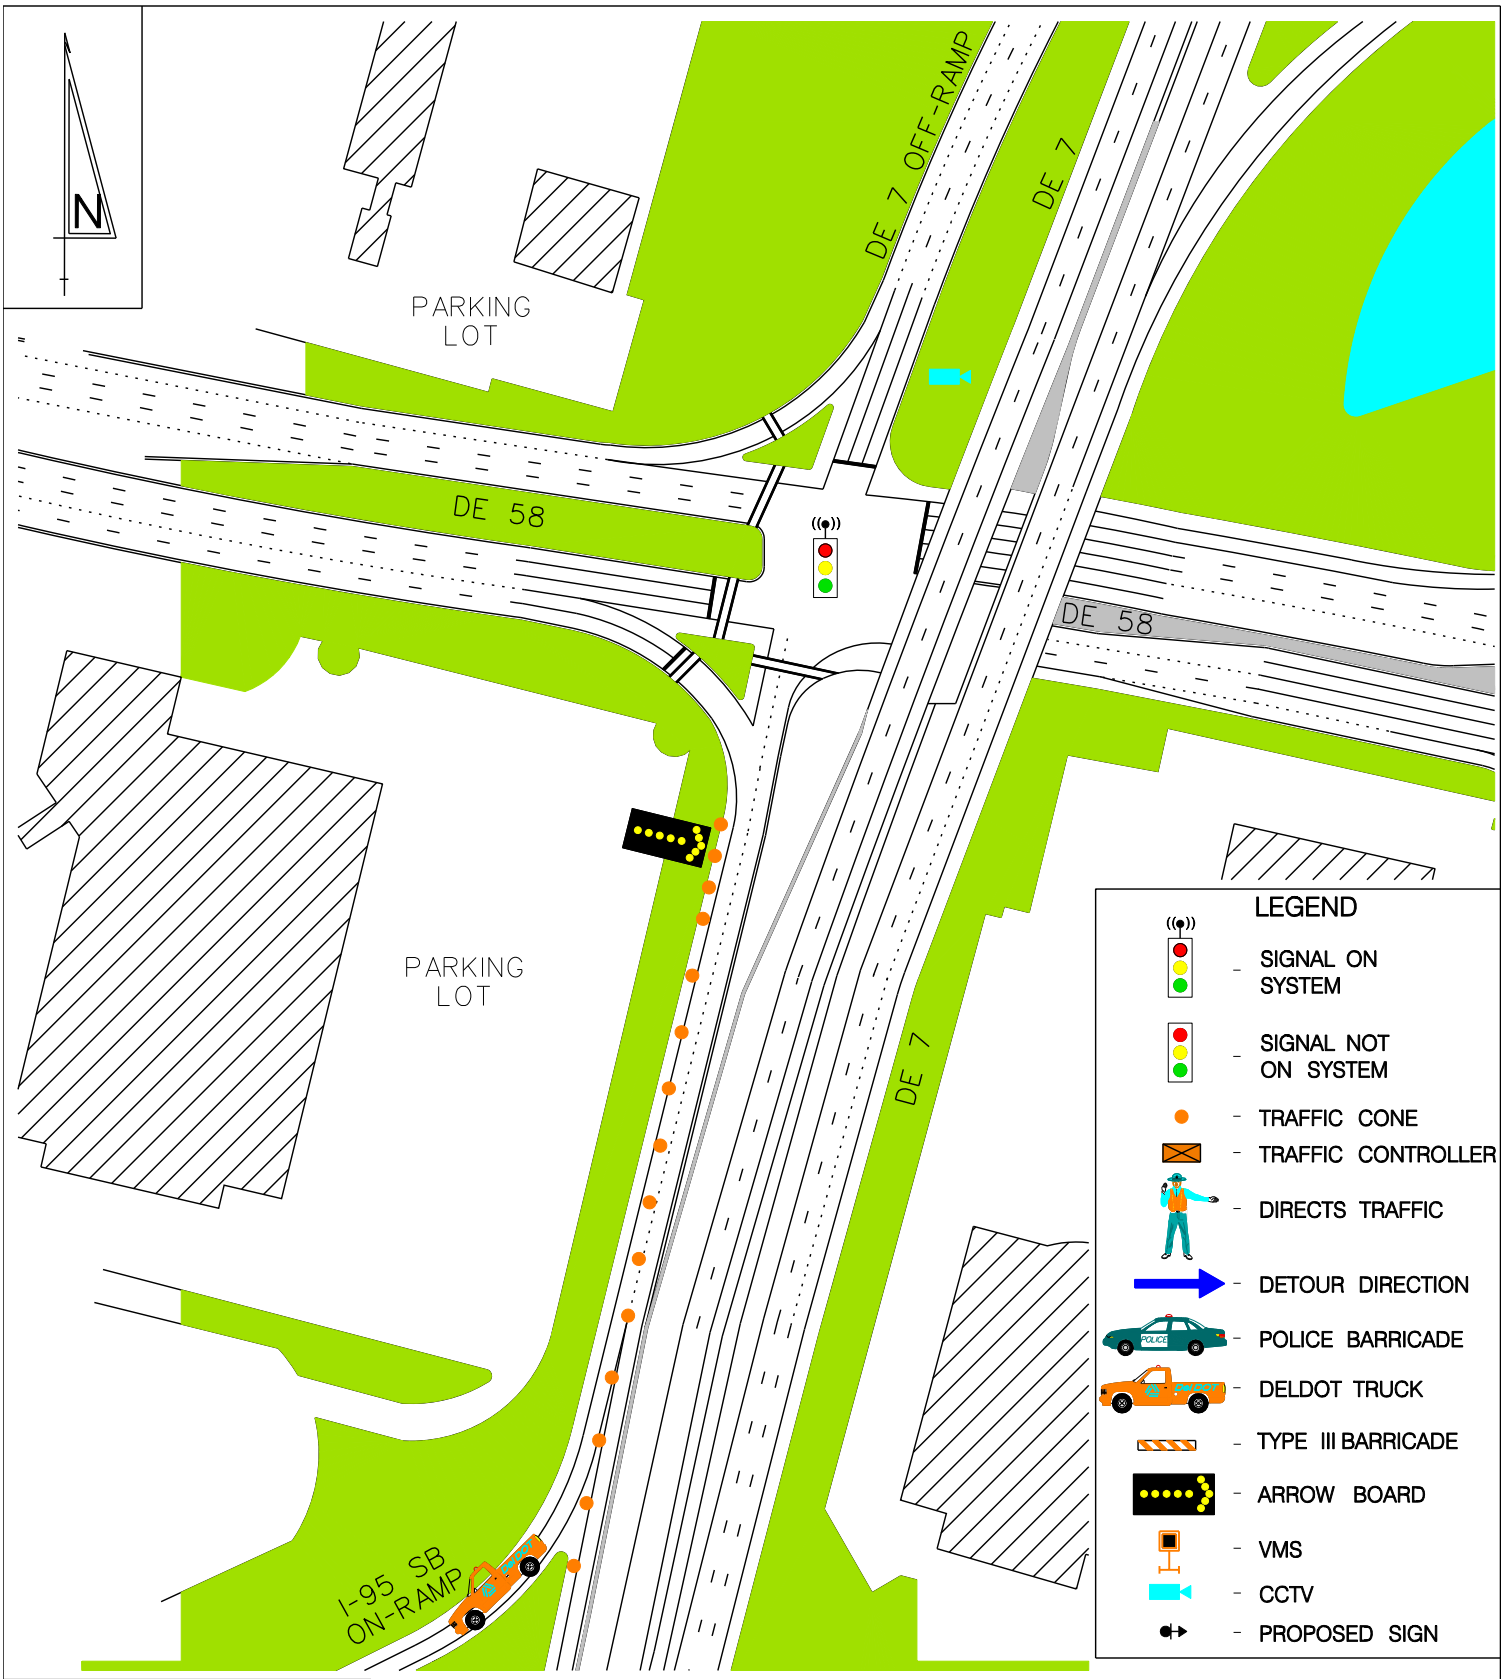

EQUIPMENT/PERSONNEL TOTALS	
TRAFFIC CONES	15
ARROW BOARDS	1
VMS	–
POLICE VEHICLES	–
DELDOT TRUCKS	1
TYPE 3 BARRICADES	–
DETOUR SIGN EXIST. POST	–
DETOUR SIGN W/SUPPORT	–
PERSONNEL (DIRECTING TRAFFIC)	–
RESP. FOR EQUIP. SETUP	DelDOT

BACKGROUND COLOR

ROADWAY BUILDING CONCRETE GRASS

CONE TAPER & TANGENT LENGTHS				
APPROACH	DESCRIPTION	TANGENT	TAPER	CONES
SB DE 7	CLOSE I-95 SB ON-RAMP	200'	390'	15

DRAWING NOT TO SCALE

DETOUR REFERENCE #:
I-95- - -SB00703-00759-1C

CONTROL POINT C:
DELAWARE ROUTE 7 AND I-95 SB ON-RAMP

DATE:	BY:	REFERENCE NUMBER:
MAY 2010	RTR/RAM	C