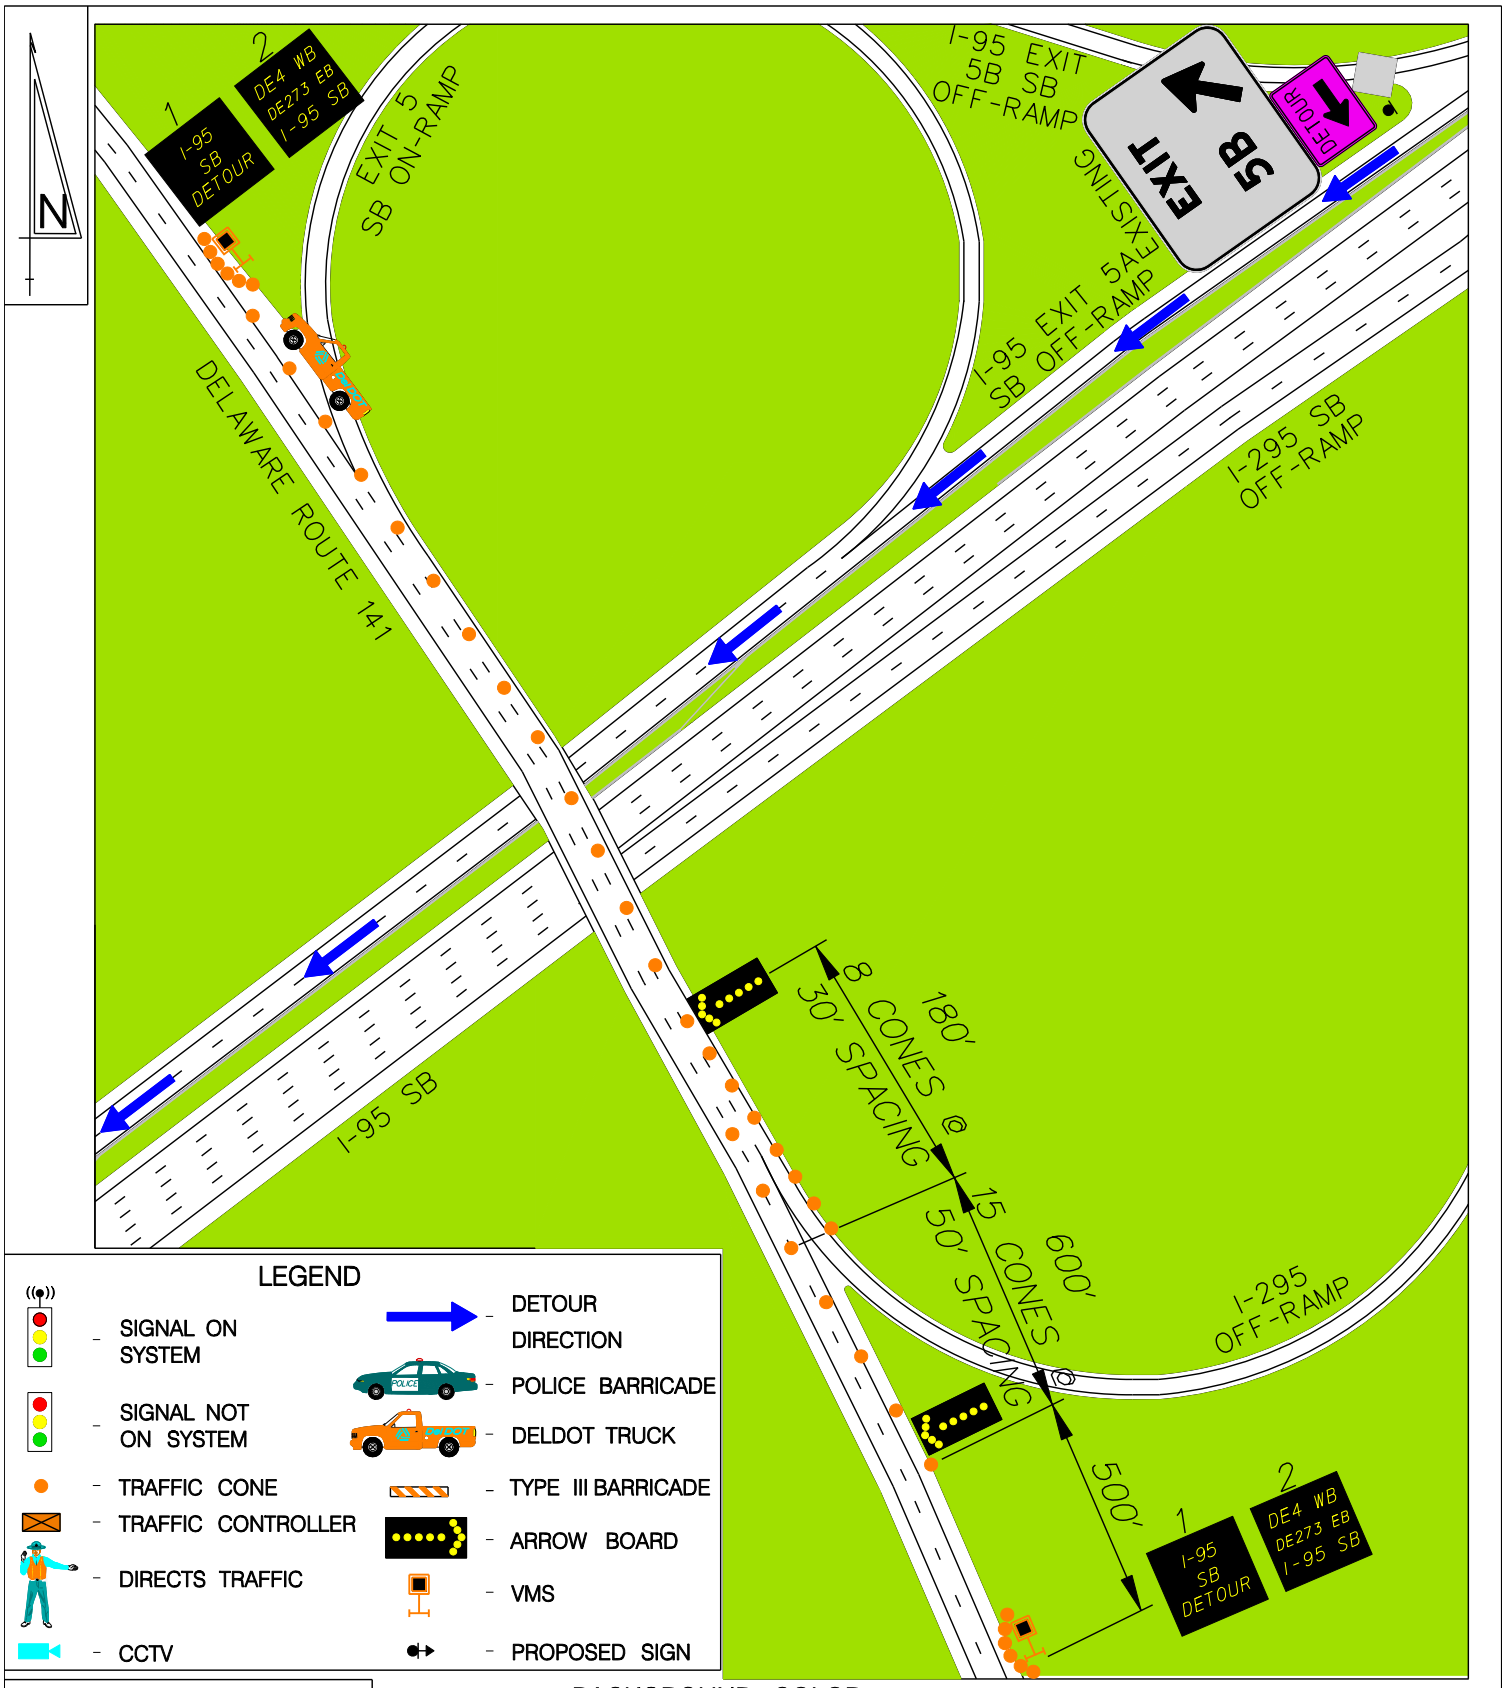

LEGEND

- SIGNAL ON SYSTEM
- SIGNAL NOT ON SYSTEM
- TRAFFIC CONE
- TRAFFIC CONTROLLER
- DIRECTS TRAFFIC
- CCTV
- DETOUR DIRECTION
- POLICE BARRICADE
- DELDOT TRUCK
- TYPE III BARRICADE
- ARROW BOARD
- VMS
- PROPOSED SIGN

EQUIPMENT/PERSONNEL TOTALS	
TRAFFIC CONES	50
ARROW BOARDS	2
VMS	2
POLICE VEHICLES	–
DELDOT TRUCKS	1
TYPE 3 BARRICADES	–
DETOUR SIGN EXIST. POST	1
DETOUR SIGN W/SUPPORT	–
PERSONNEL (DIRECTING TRAFFIC)	–
RESP. FOR EQUIP. SETUP	DelDOT

BACKGROUND COLOR

ROADWAY BUILDING CONCRETE GRASS

CONE TAPER & TANGENT LENGTHS				
APPROACH	DESCRIPTION	TANGENT	TAPER	CONES
NB DE 141	CLOSE RIGHT THROUGH LANE	100'	600'	17
NB DE 141	CLOSE I-95 SB ON-RAMP	650'	180'	21

DRAWING NOT TO SCALE

DETOUR REFERENCE #:
I-95- - -SB00873-01072-1D

CONTROL POINT D:
DELAWARE ROUTE 141 NB AND I-95 SB ON-RAMP

DATE:	BY:	REFERENCE NUMBER:
MAY 2010	RTR/RAM	D