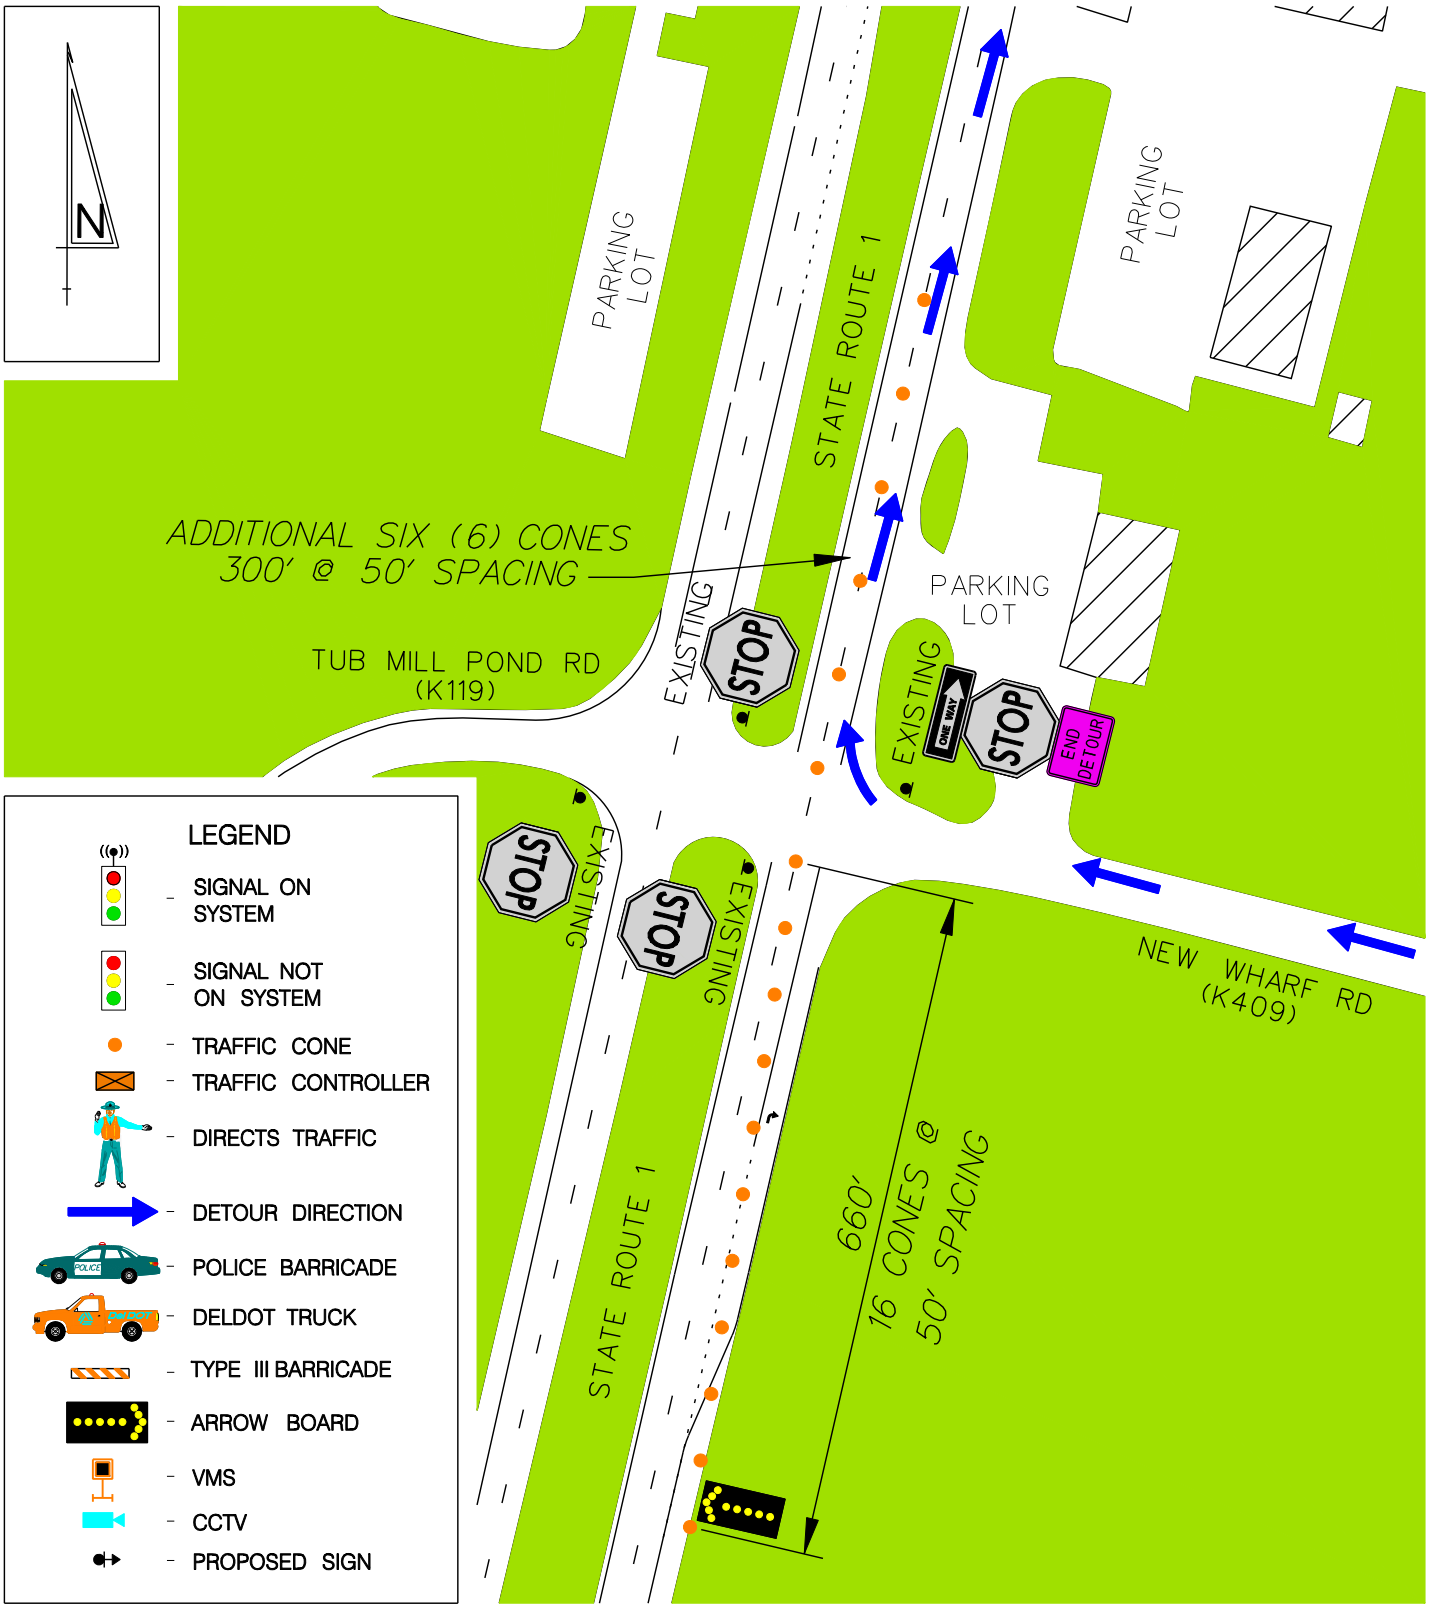

EQUIPMENT/PERSONNEL TOTALS	
TRAFFIC CONES	22
ARROW BOARDS	1
VMS	–
POLICE VEHICLES	–
DELDOT TRUCKS	–
TYPE 3 BARRICADES	–
DETOUR SIGN EXIST. POST	1
DETOUR SIGN W/SUPPORT	–
PERSONNEL (DIRECTING TRAFFIC)	–
RESP. FOR EQUIP. SETUP	DelDOT

BACKGROUND COLOR

ROADWAY BUILDING CONCRETE GRASS

CONE TAPER & TANGENT LENGTHS				
APPROACH	DESCRIPTION	TANGENT	TAPER	CONES
NB SR 1	CLOSE RIGHT THROUGH LANE	300'	660'	22

DRAWING NOT TO SCALE

DETOUR REFERENCE #:

DE1– – – –NB04192–04356–1D

CONTROL POINT D:
SR 1 & NEW WHARF/
TUB MILL POND RD

DATE:	BY:	REFERENCE NUMBER:
APRIL 2010	RTR	D