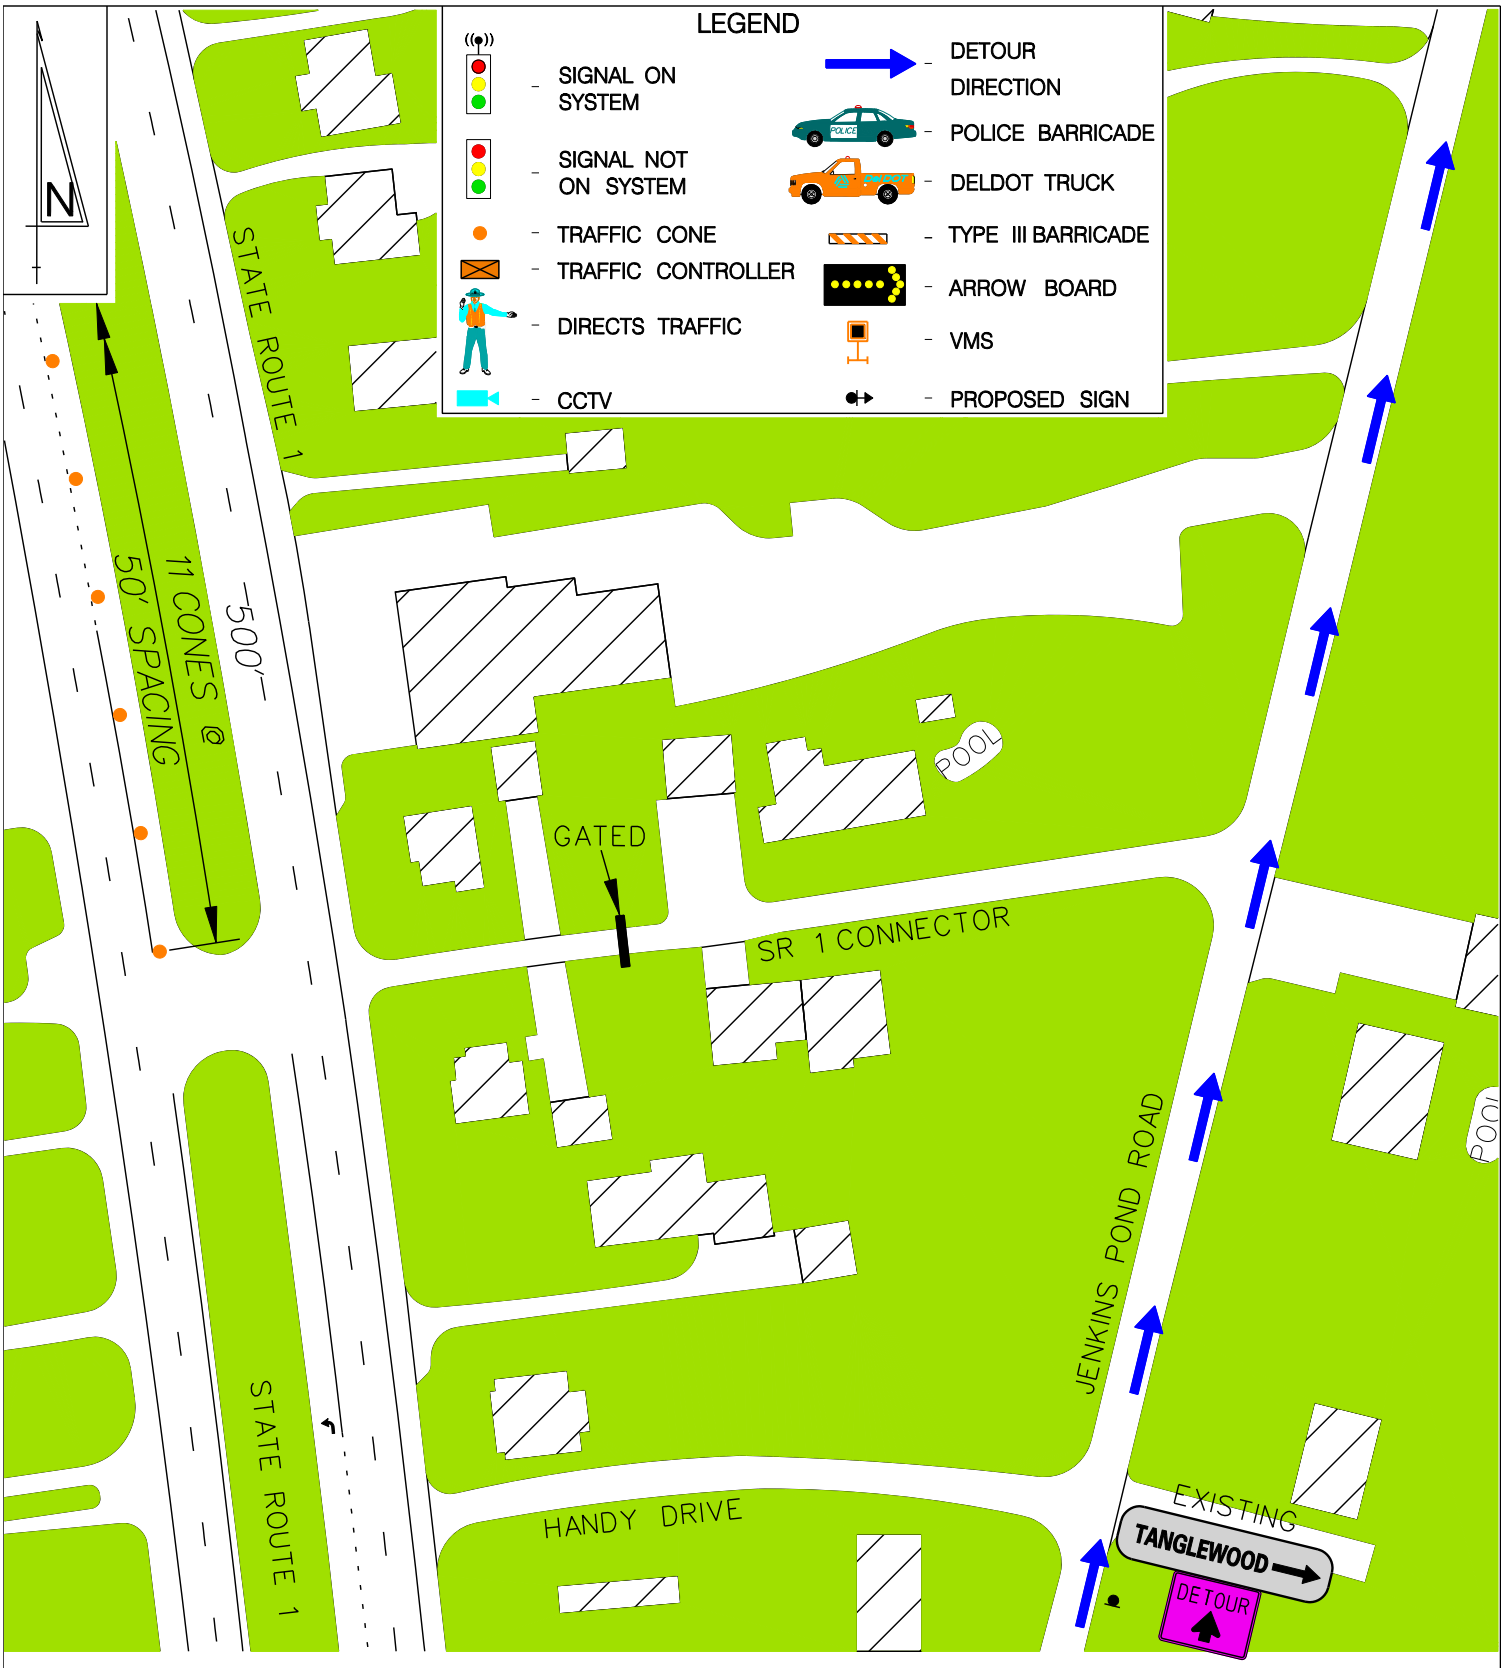

EQUIPMENT/PERSONNEL TOTALS	
TRAFFIC CONES	11
ARROW BOARDS	–
VMS	–
POLICE VEHICLES	–
DELDOT TRUCKS	–
TYPE 3 BARRICADES	–
DETOUR SIGN EXIST. POST	1
DETOUR SIGN W/SUPPORT	–
PERSONNEL (DIRECTING TRAFFIC)	–
RESP. FOR EQUIP. SETUP	DelDOT

BACKGROUND COLOR

ROADWAY BUILDING CONCRETE GRASS

CONE TAPER & TANGENT LENGTHS				
APPROACH	DESCRIPTION	TANGENT	TAPER	CONES
SB SR 1	CLOSE LEFT TURN LANE	500'	–	11

DRAWING NOT TO SCALE

DETOUR REFERENCE #:

DE1– – – –NB04393–04439–1B

CONTROL POINT B: JENKINS POND ROAD AND SR 1 CONNECTOR ROAD

DATE:	BY:	REFERENCE NUMBER:
APRIL 2010	RAM	B