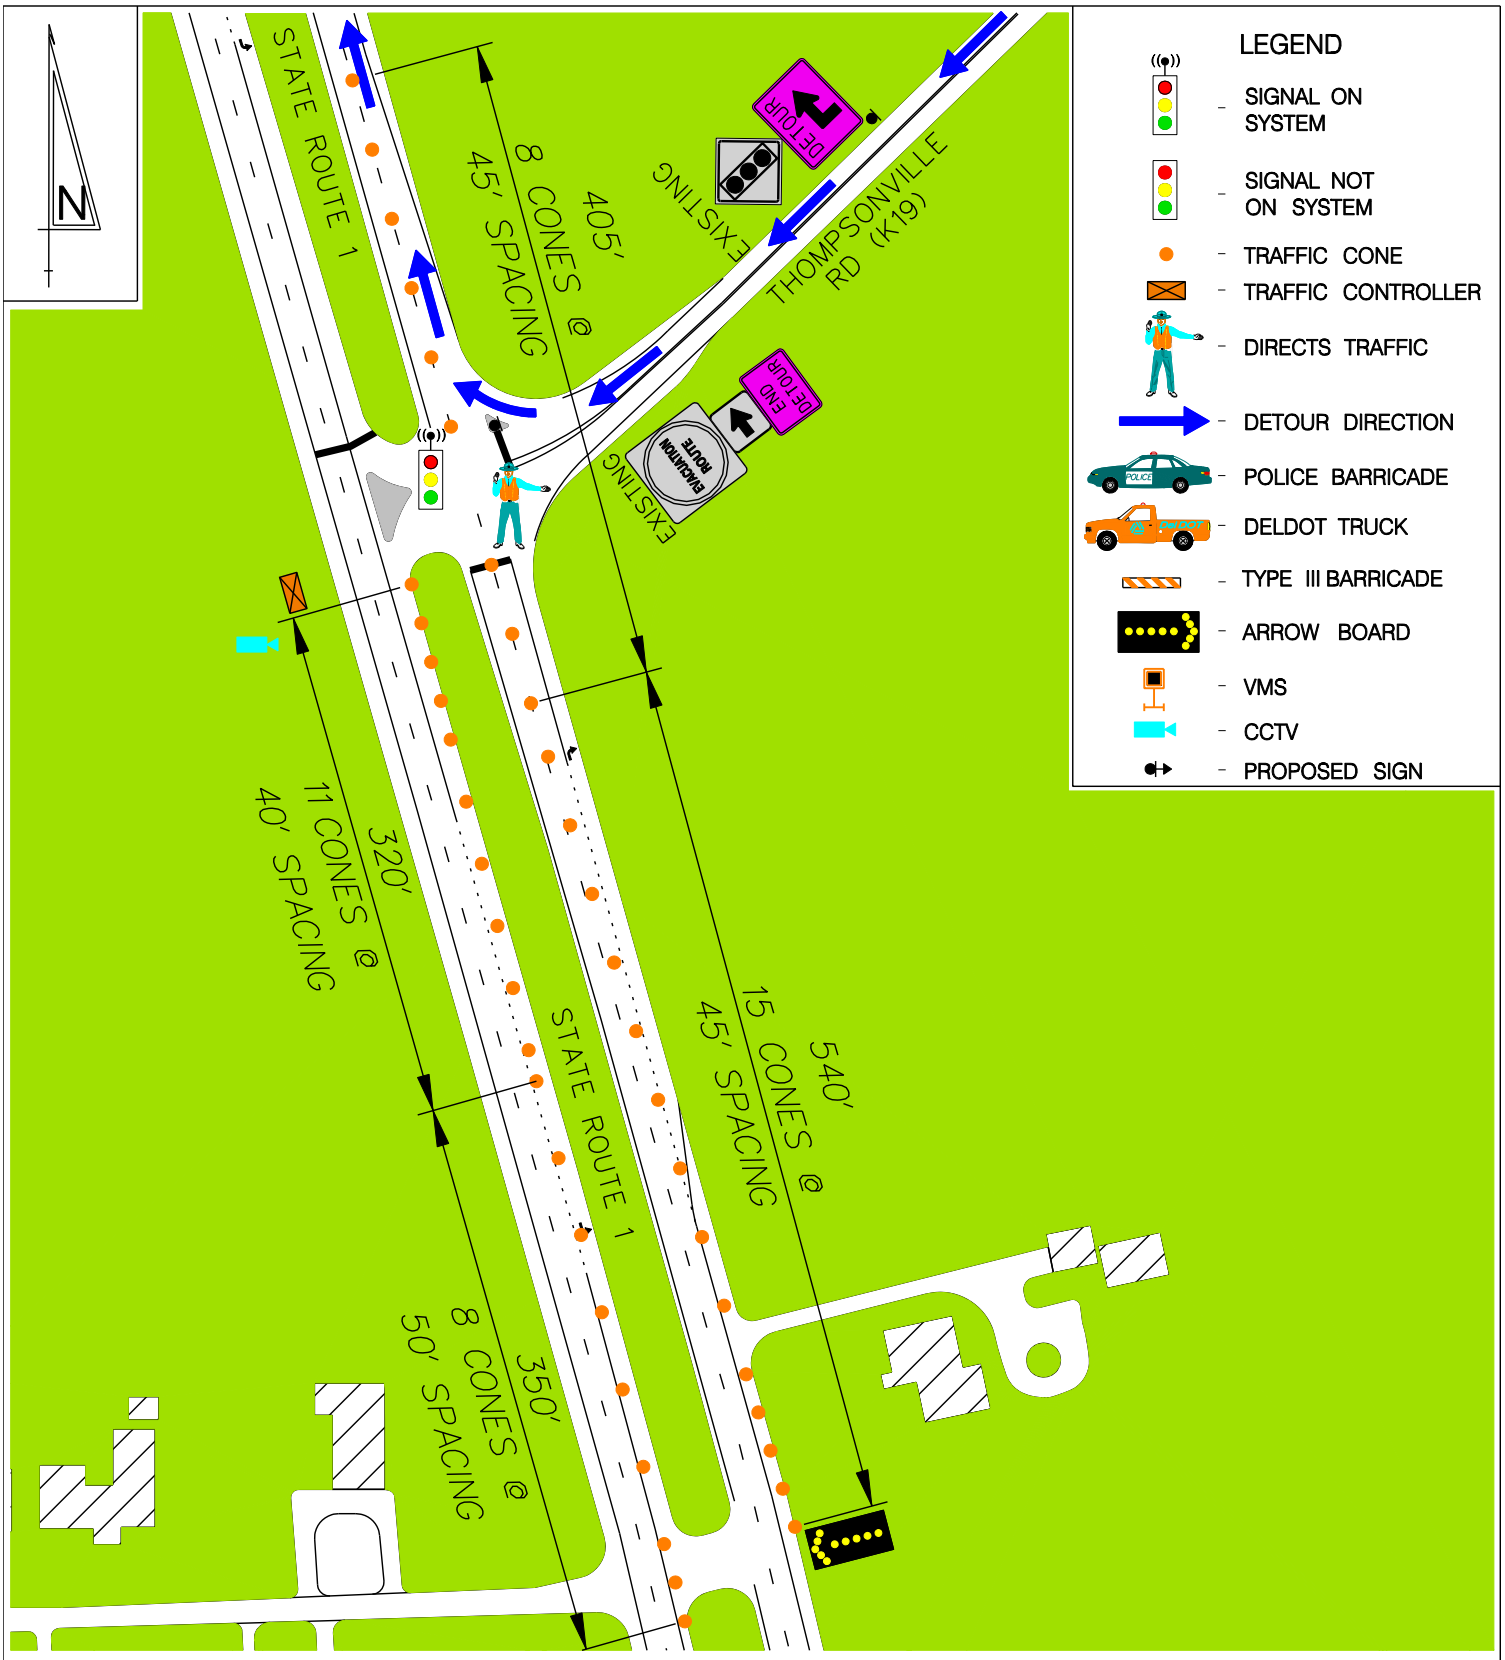

EQUIPMENT/PERSONNEL TOTALS	
TRAFFIC CONES	42
ARROW BOARDS	1
VMS	–
POLICE VEHICLES	–
DELDOT TRUCKS	–
TYPE 3 BARRICADES	–
DETOUR SIGN EXIST. POST	2
DETOUR SIGN W/SUPPORT	–
PERSONNEL (DIRECTING TRAFFIC)	1
RESP. FOR EQUIP. SETUP	DelDOT

BACKGROUND COLOR

ROADWAY BUILDING CONCRETE GRASS

CONE TAPER & TANGENT LENGTHS				
APPROACH	DESCRIPTION	TANGENT	TAPER	CONES
NB SR 1	CLOSE RIGHT THROUGH LANE	405'	540'	23
SB SR 1	CLOSE LEFT TURN LANE @ X-OVER	350'	320'	19

DRAWING NOT TO SCALE

DETOUR REFERENCE #:

DE1– – – –NB04393–04439–1E

CONTROL POINT E:
STATE ROUTE 1 AND THOMPSONVILLE ROAD

DATE:	BY:	REFERENCE NUMBER:
APRIL 2010	RAM	E