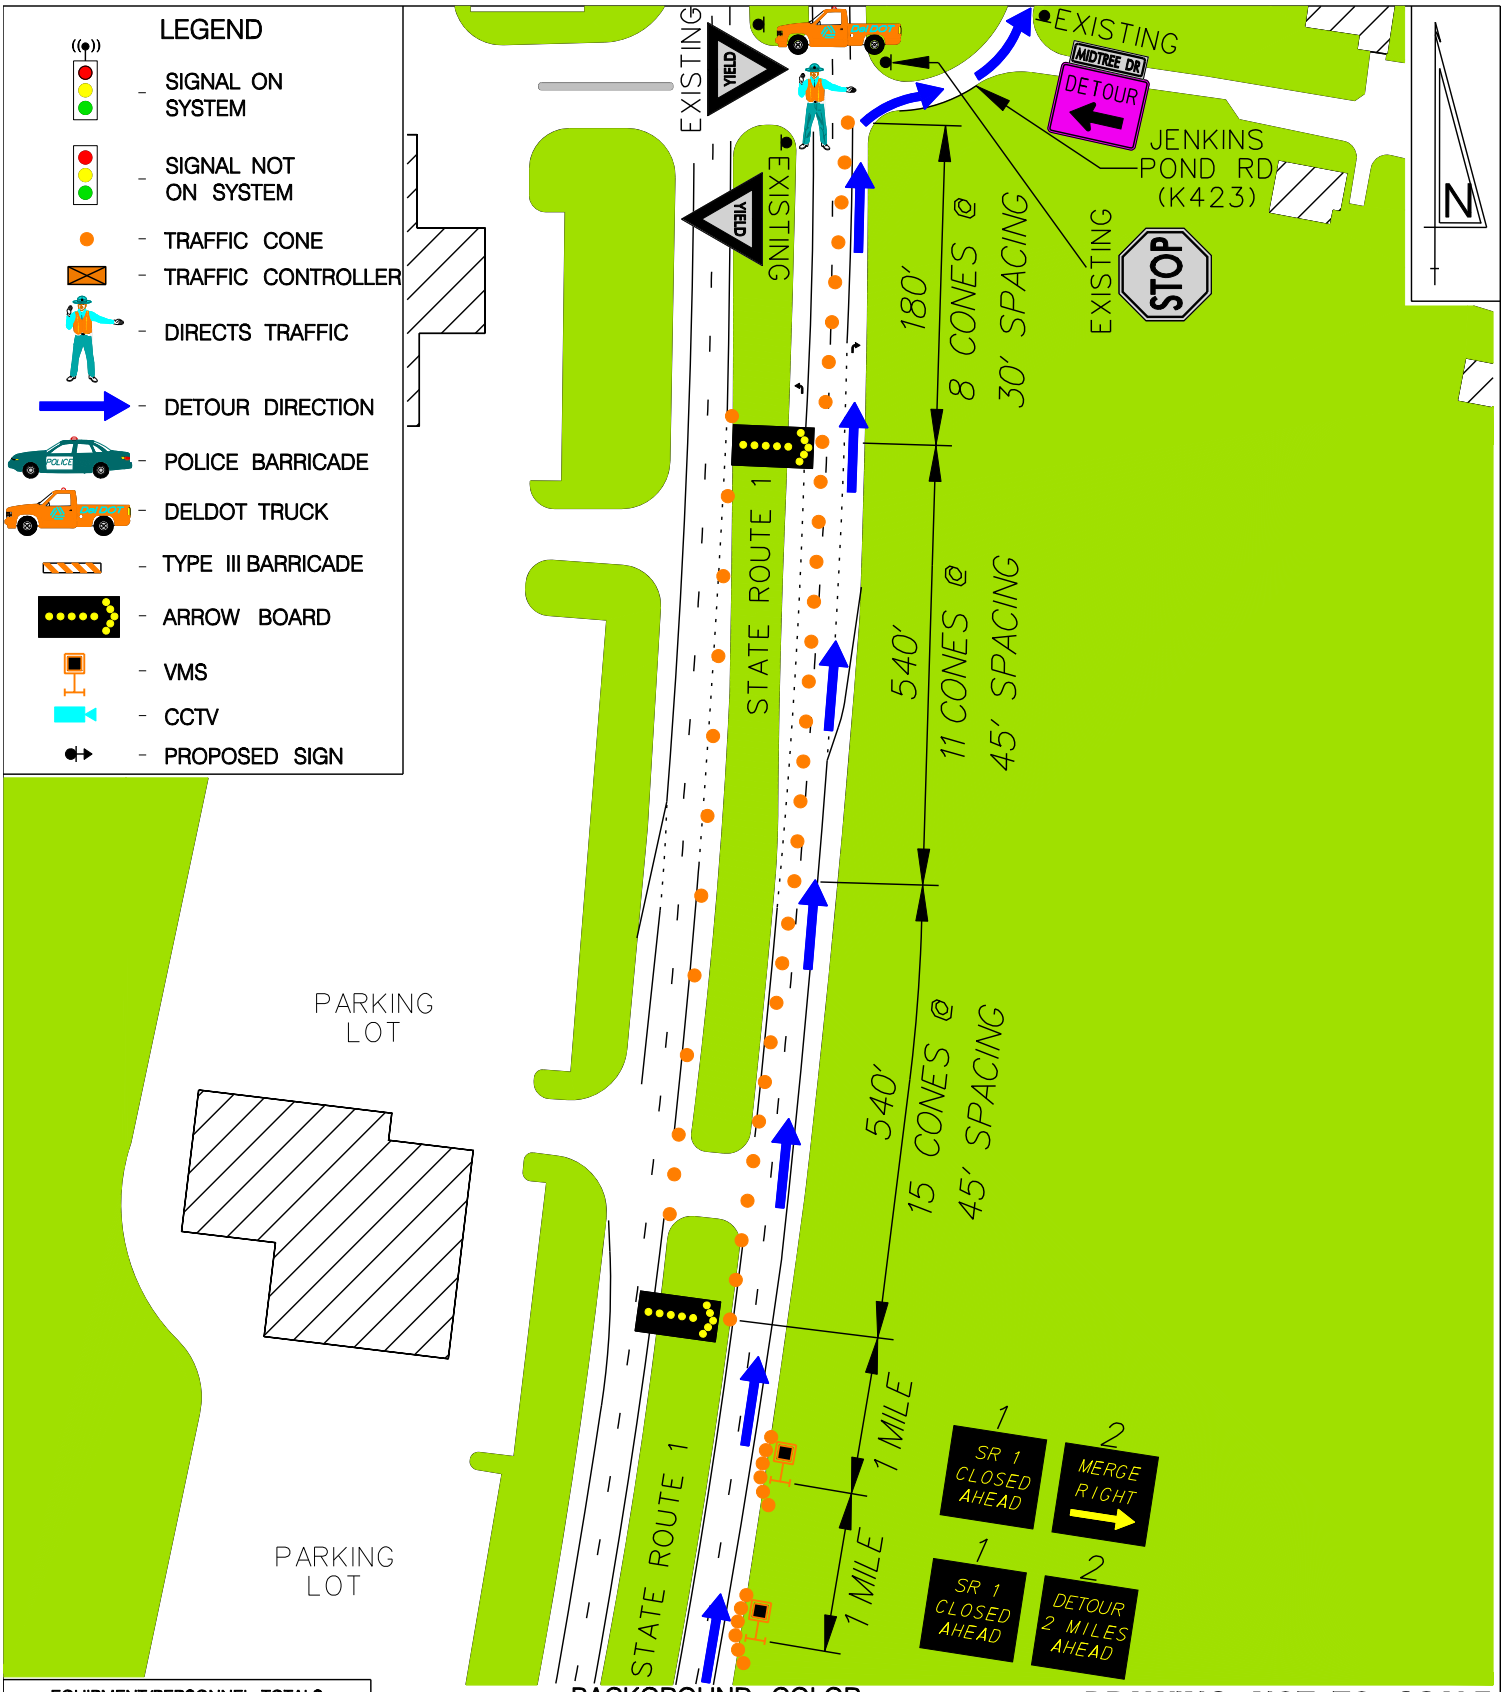

EQUIPMENT/PERSONNEL TOTALS	
TRAFFIC CONES	58
ARROW BOARDS	2
VMS	2
POLICE VEHICLES	–
DELDOT TRUCKS	1
TYPE 3 BARRICADES	–
DETOUR SIGN EXIST. POST	1
DETOUR SIGN W/SUPPORT	–
PERSONNEL (DIRECTING TRAFFIC)	1
RESP. FOR EQUIP. SETUP	DelDOT

BACKGROUND COLOR

ROADWAY BUILDING CONCRETE GRASS

CONE TAPER & TANGENT LENGTHS				
APPROACH	DESCRIPTION	TANGENT	TAPER	CONES
NB SR 1	CLOSE (2) THROUGH LANES	540'	720'	34
SB SR 1	CLOSE LEFT TURN LANE @ X-OVER	500'	–	12

DRAWING NOT TO SCALE

DETOUR REFERENCE #:
DE1– – – –NB04440–04440–1A

CONTROL POINT A:
STATE ROUTE 1 AND JENKINS POND ROAD

DATE:	BY:	REFERENCE NUMBER:
APRIL 2010	RAM	A