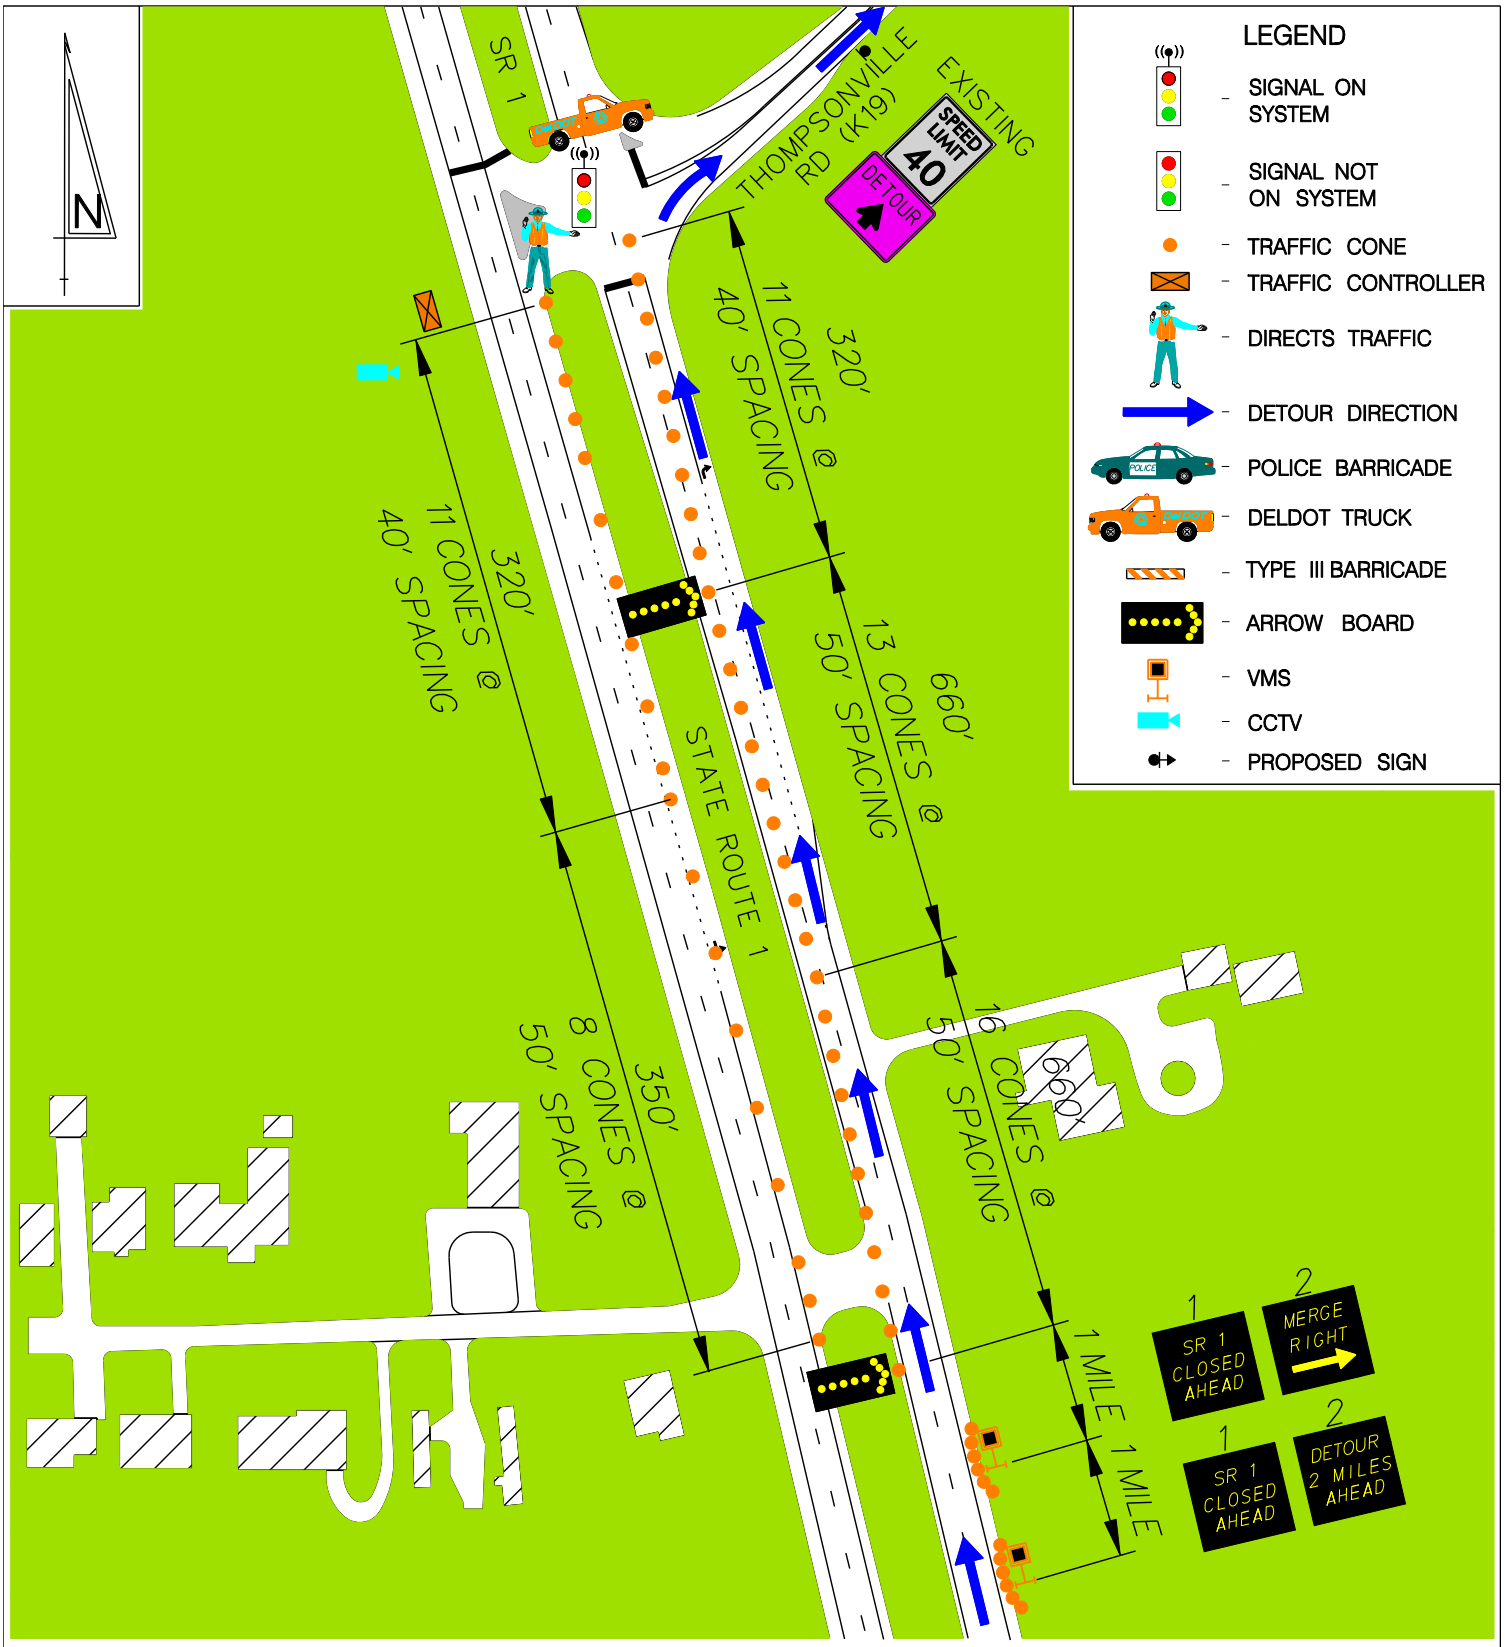

EQUIPMENT/PERSONNEL TOTALS	
TRAFFIC CONES	71
ARROW BOARDS	2
VMS	2
POLICE VEHICLES	–
DELDOT TRUCKS	1
TYPE 3 BARRICADES	–
DETOUR SIGN EXIST. POST	1
DETOUR SIGN W/SUPPORT	–
PERSONNEL (DIRECTING TRAFFIC)	1
RESP. FOR EQUIP. SETUP	DelDOT

BACKGROUND COLOR

ROADWAY BUILDING CONCRETE GRASS

CONE TAPER & TANGENT LENGTHS				
APPROACH	DESCRIPTION	TANGENT	TAPER	CONES
NB SR 1	CLOSE (2) THROUGH LANES	660'	980'	40
SB SR 1	CLOSE LEFT TURN LANE	350'	320'	19

DRAWING NOT TO SCALE

DETOUR REFERENCE #:

DE1– – – –NB04513–04527–1A

CONTROL POINT A: STATE ROUTE 1 AND THOMPSONVILLE ROAD

DATE:	BY:	REFERENCE NUMBER:
APRIL 2010	RAM	A