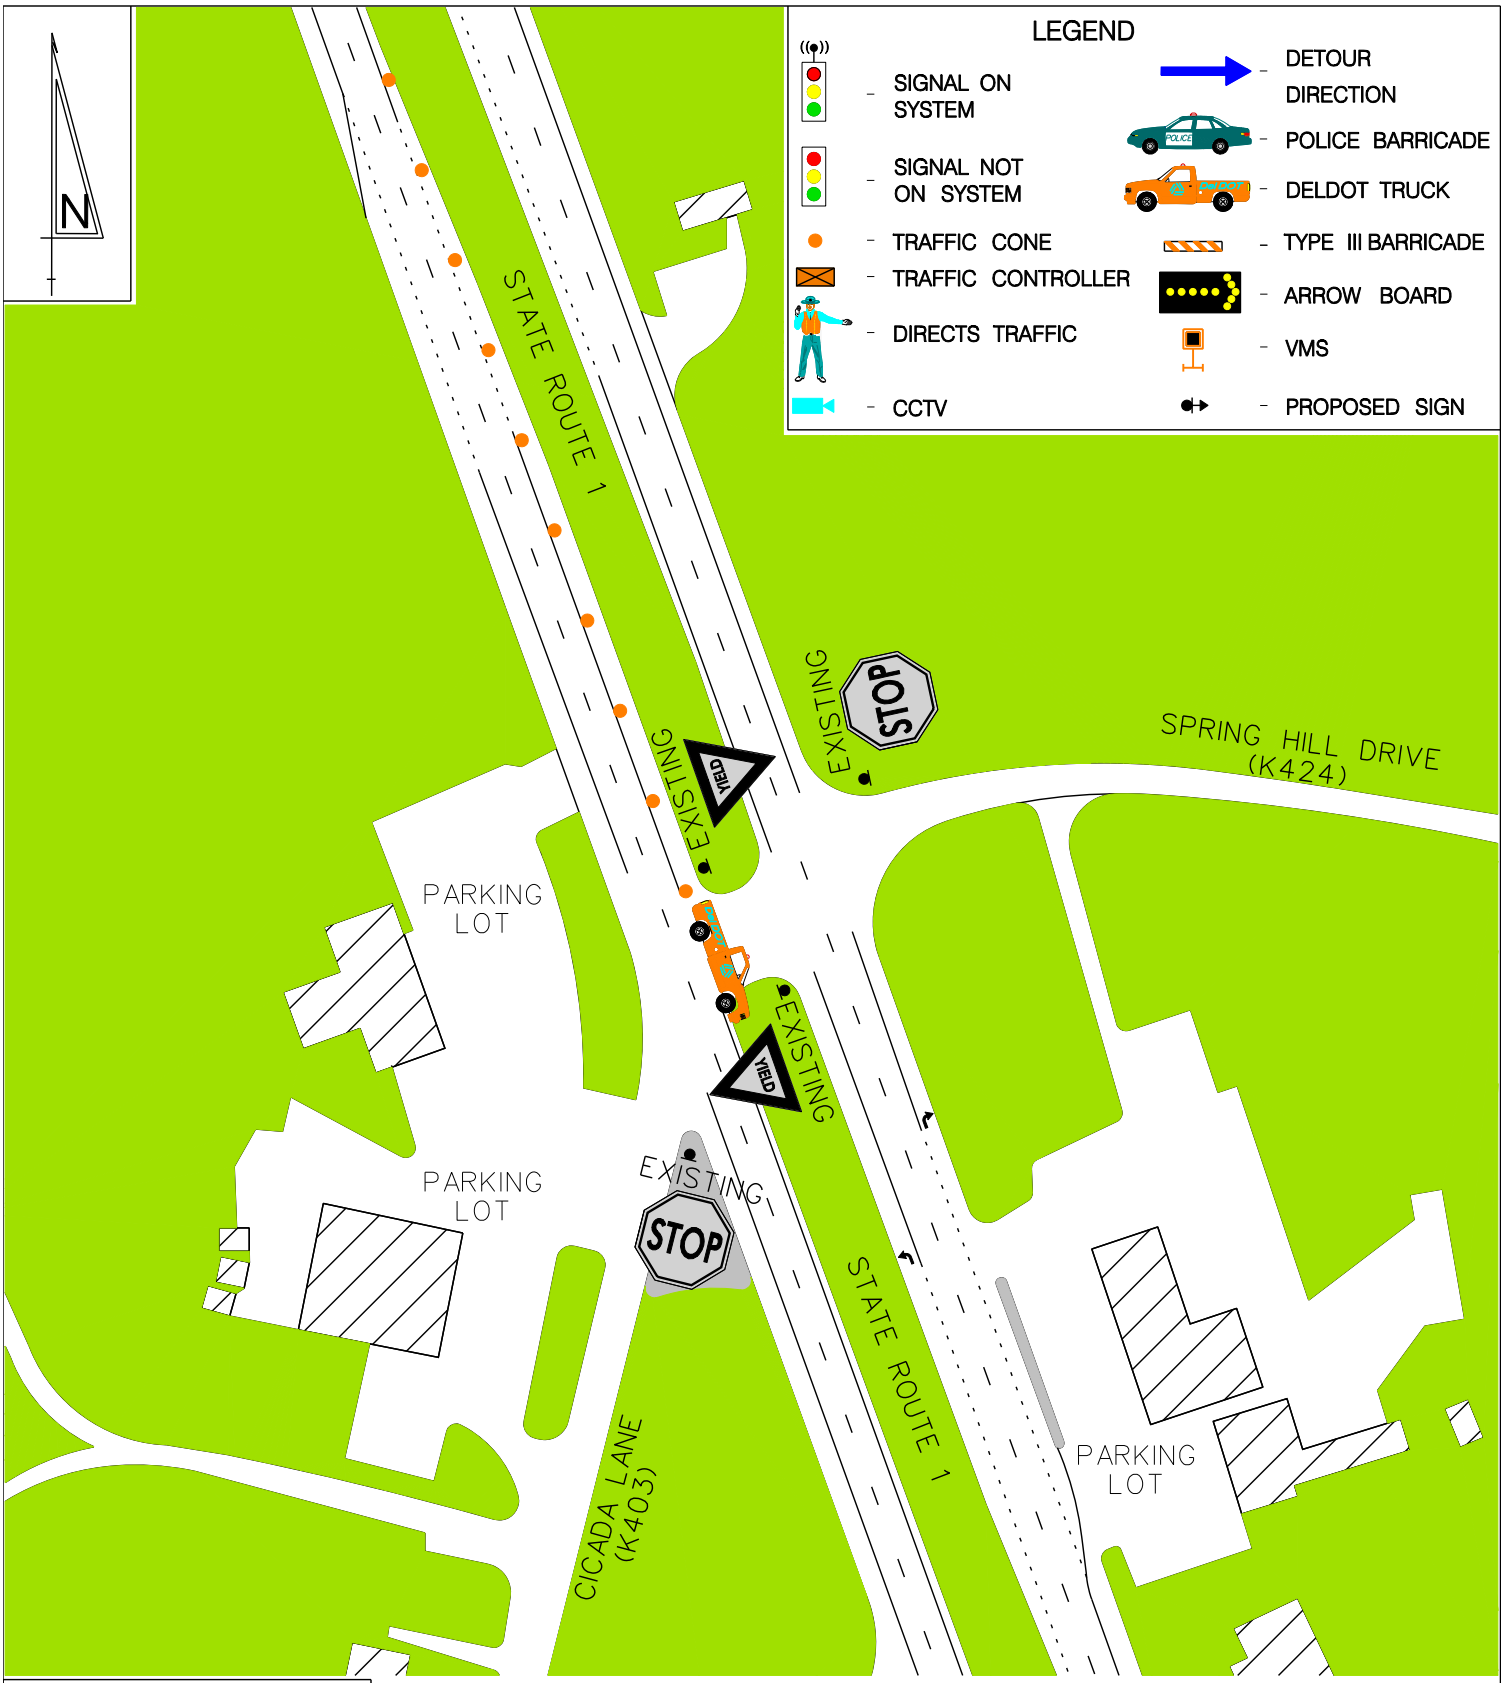

EQUIPMENT/PERSONNEL TOTALS	
TRAFFIC CONES	10
ARROW BOARDS	–
VMS	–
POLICE VEHICLES	–
DELDOT TRUCKS	1
TYPE 3 BARRICADES	–
DETOUR SIGN EXIST. POST	–
DETOUR SIGN W/SUPPORT	–
PERSONNEL (DIRECTING TRAFFIC)	–
RESP. FOR EQUIP. SETUP	DelDOT

BACKGROUND COLOR

ROADWAY | BUILDING | CONCRETE | GRASS

CONE TAPER & TANGENT LENGTHS				
APPROACH	DESCRIPTION	TANGENT	TAPER	CONES
SB SR 1	CLOSE LEFT TURN LANE	450'	–	10

DRAWING NOT TO SCALE

DETOUR REFERENCE #:
DE1– – – –NB04513–04527–1H

CONTROL POINT H:
SR 1 AND CICADA LANE/ SPRING HILL DRIVE

DATE:	BY:	REFERENCE NUMBER:
APRIL 2010	RAM	H