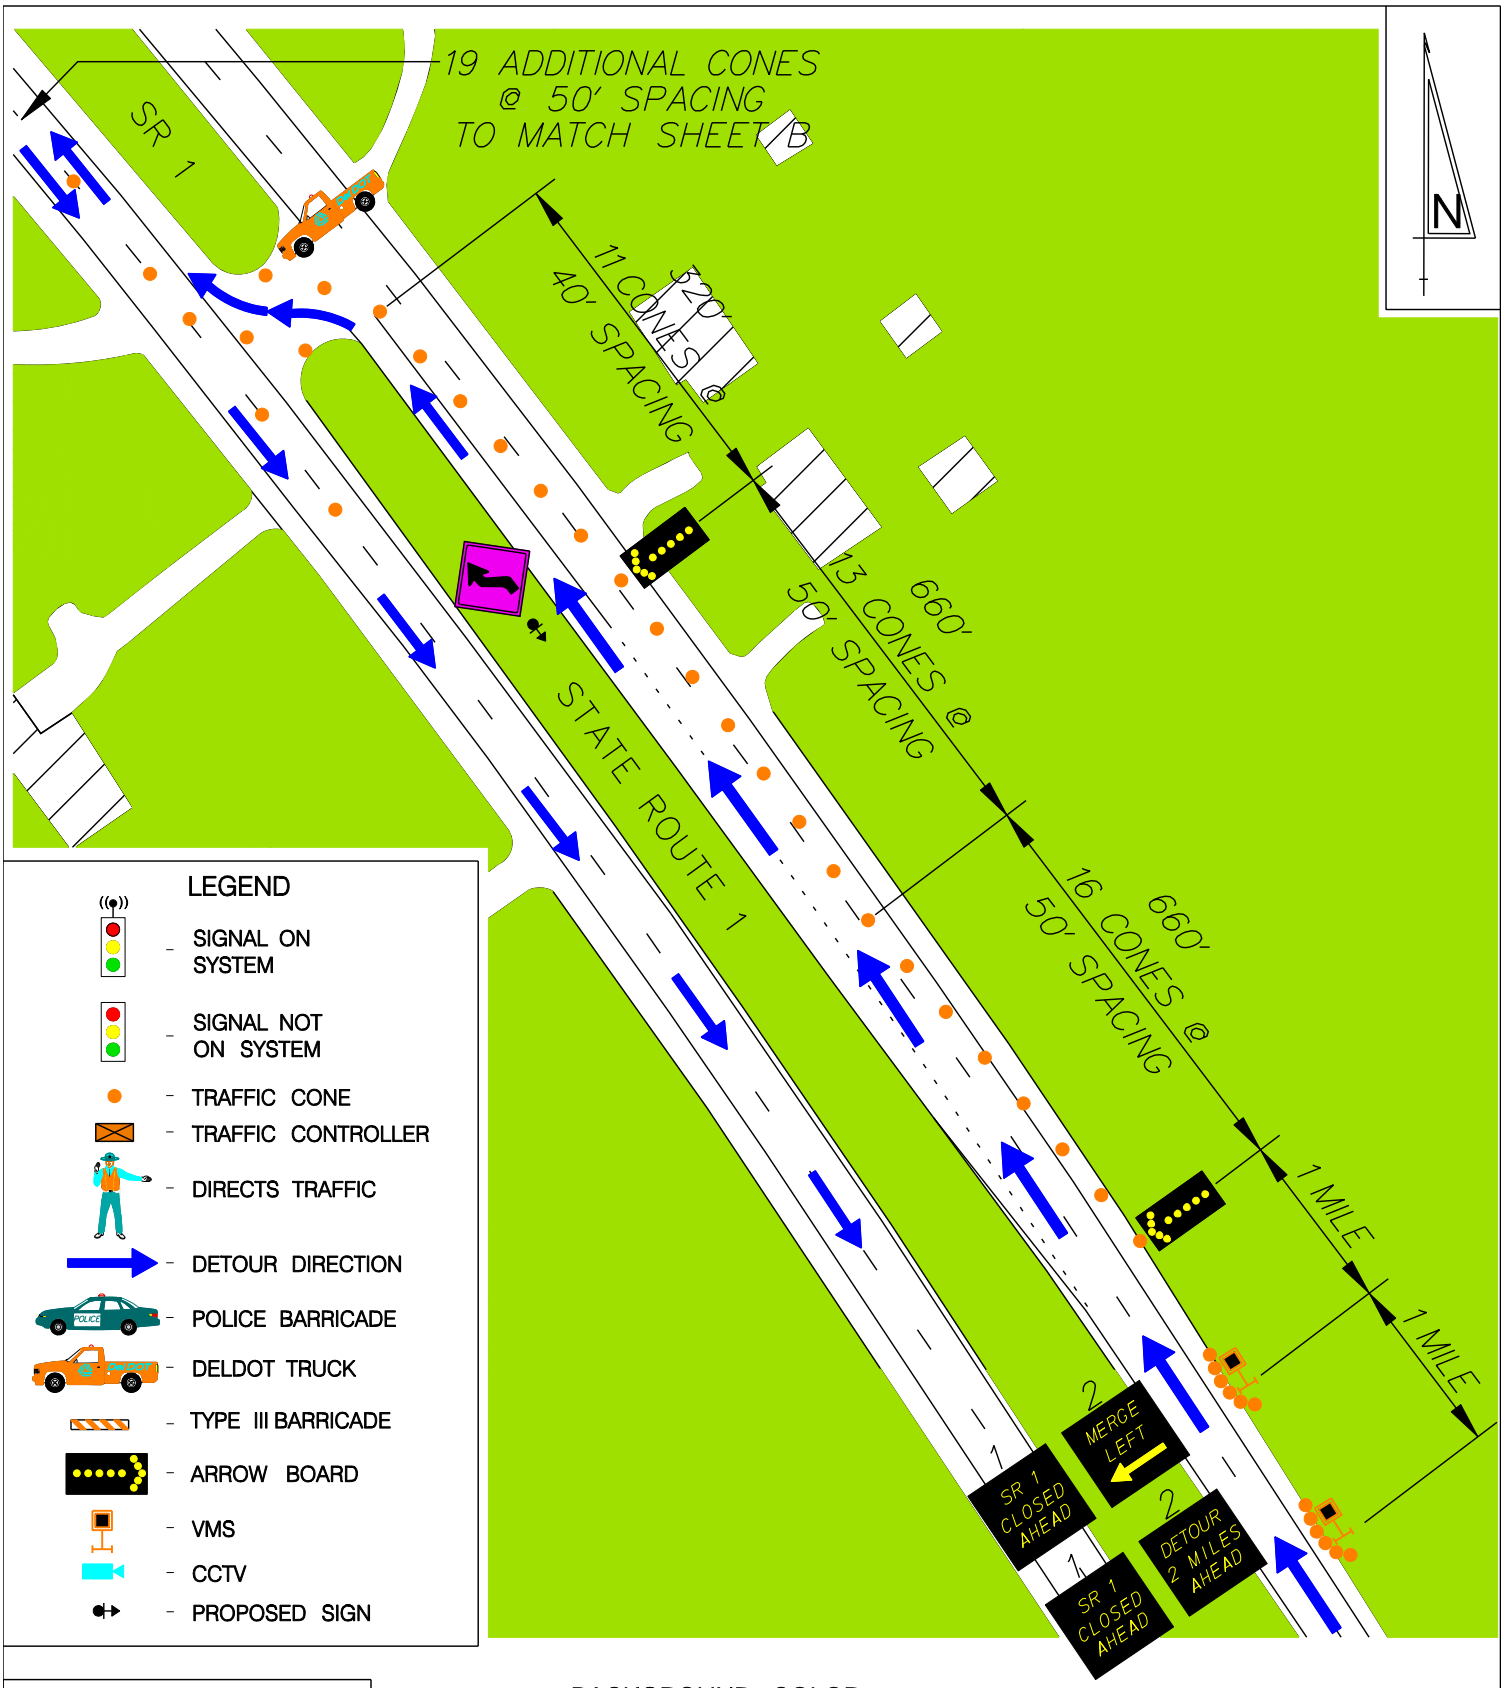

EQUIPMENT/PERSONNEL TOTALS	
TRAFFIC CONES	80
ARROW BOARDS	2
VMS	2
POLICE VEHICLES	–
DELDOT TRUCKS	1
TYPE 3 BARRICADES	–
DETOUR SIGN EXIST. POST	–
DETOUR SIGN W/SUPPORT	1
PERSONNEL (DIRECTING TRAFFIC)	–
RESP. FOR EQUIP. SETUP	DelDOT

BACKGROUND COLOR

ROADWAY BUILDING CONCRETE GRASS

CONE TAPER & TANGENT LENGTHS				
APPROACH	DESCRIPTION	TANGENT	TAPER	CONES
NB SR 1	CLOSE (2) THROUGH LANES	660'	980'	49

DRAWING NOT TO SCALE

DETOUR REFERENCE #:

DE1– – – –NB04691–04691–1A

CONTROL POINT A:
SR 1 & X-OVER SOUTH OF MILFORD NECK RD

DATE:	BY:	REFERENCE NUMBER:
APRIL 2010	RAM	A