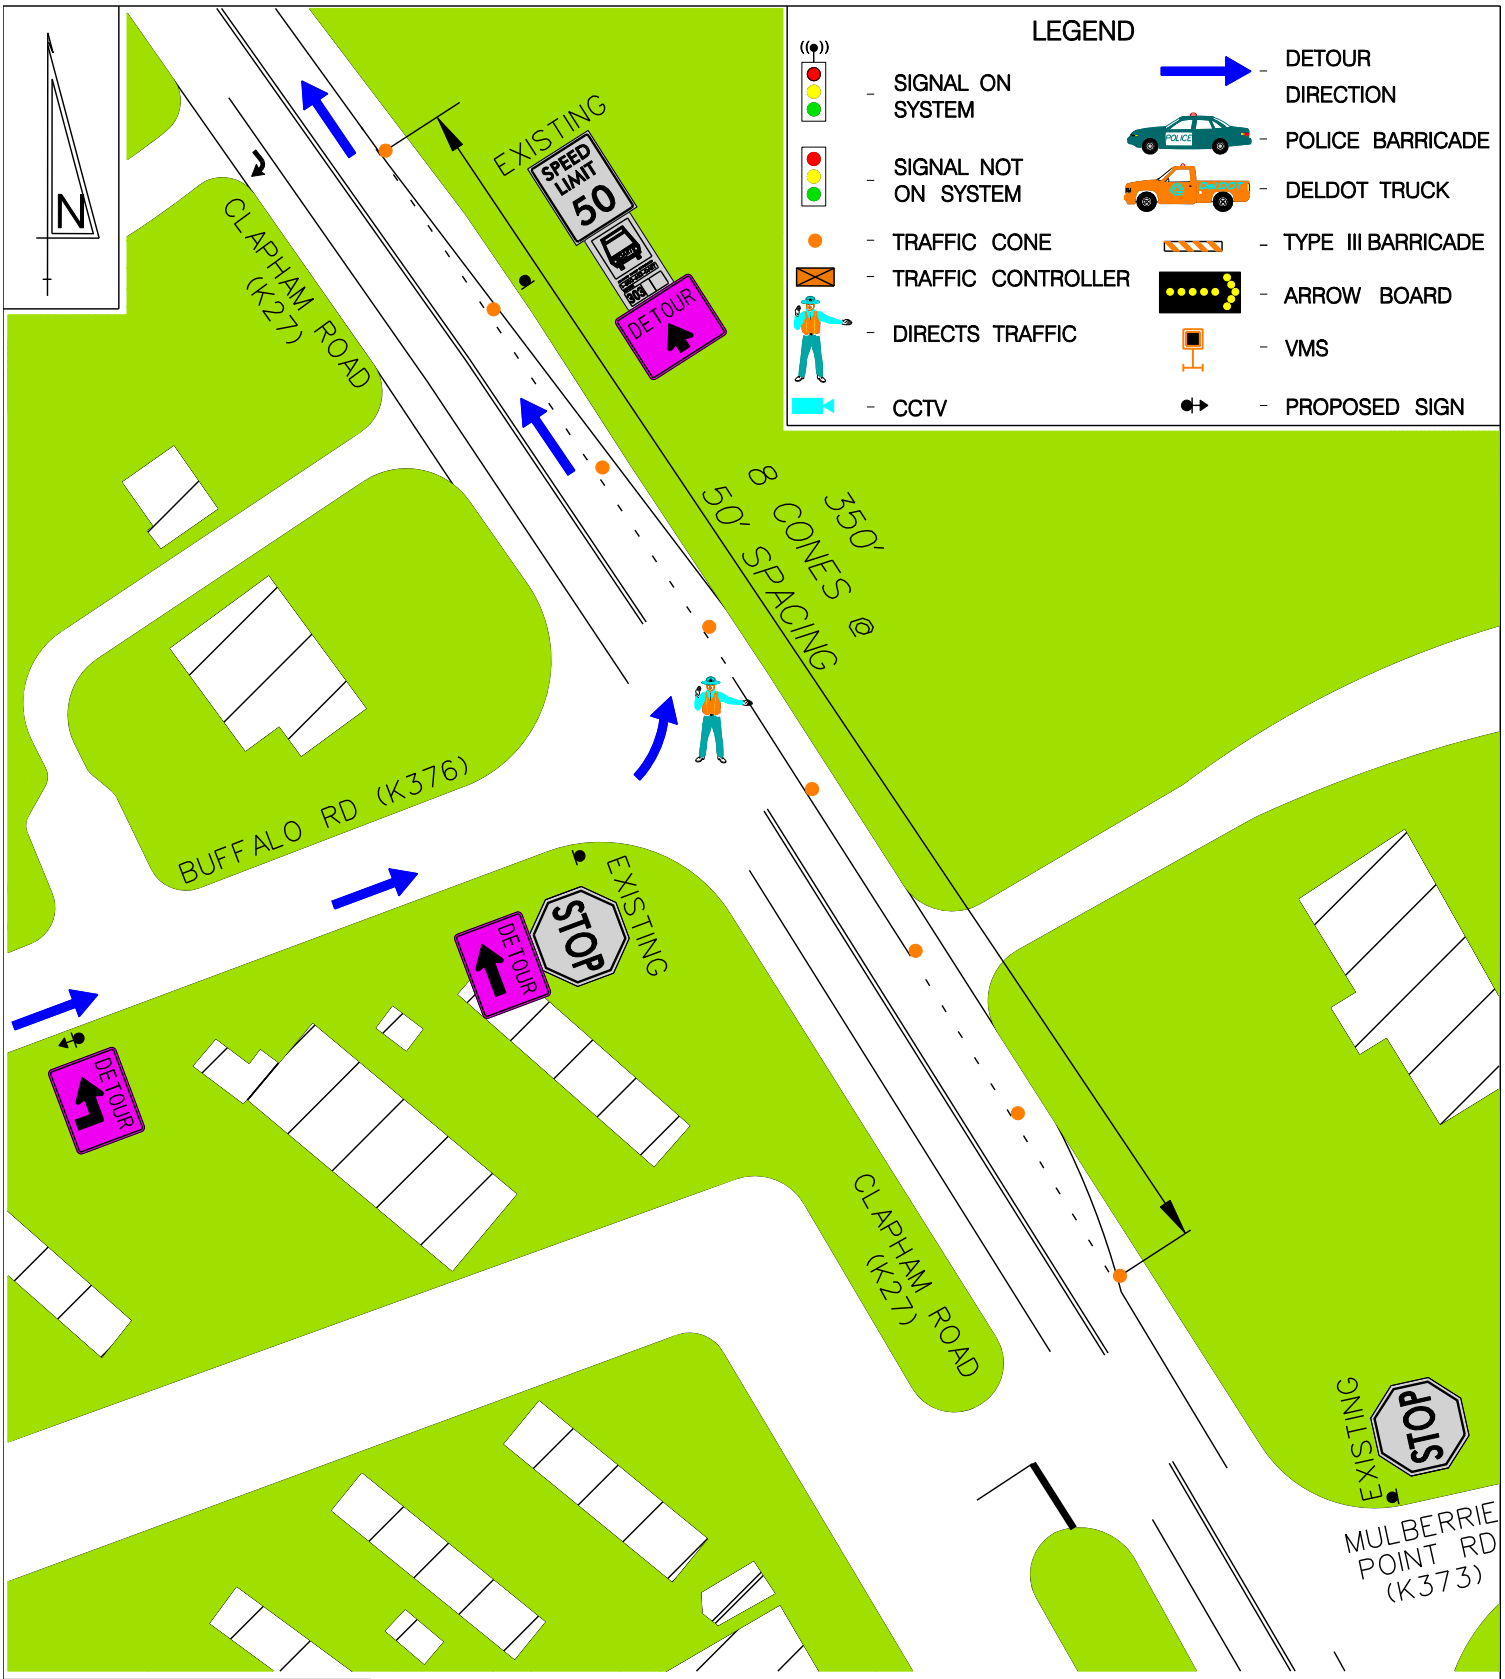

EQUIPMENT/PERSONNEL TOTALS	
TRAFFIC CONES	8
ARROW BOARDS	–
VMS	–
POLICE VEHICLES	–
DELDOT TRUCKS	–
TYPE 3 BARRICADES	–
DETOUR SIGN EXIST. POST	2
DETOUR SIGN W/SUPPORT	1
PERSONNEL (DIRECTING TRAFFIC)	1
RESP. FOR EQUIP. SETUP	DelDOT

BACKGROUND COLOR

ROADWAY | BUILDING | CONCRETE | GRASS

CONE TAPER & TANGENT LENGTHS				
APPROACH	DESCRIPTION	TANGENT	TAPER	CONES
NB CLAPHAM	CLOSE RIGHT PASSING LANE	350'	–	8

DRAWING NOT TO SCALE

DETOUR REFERENCE #:
DE1– – – –NB04963–05123–1C

CONTROL POINT C: CLAPHAM ROAD AND BUFFALO ROAD

DATE:	BY:	REFERENCE NUMBER:
APRIL 2010	RAM	C