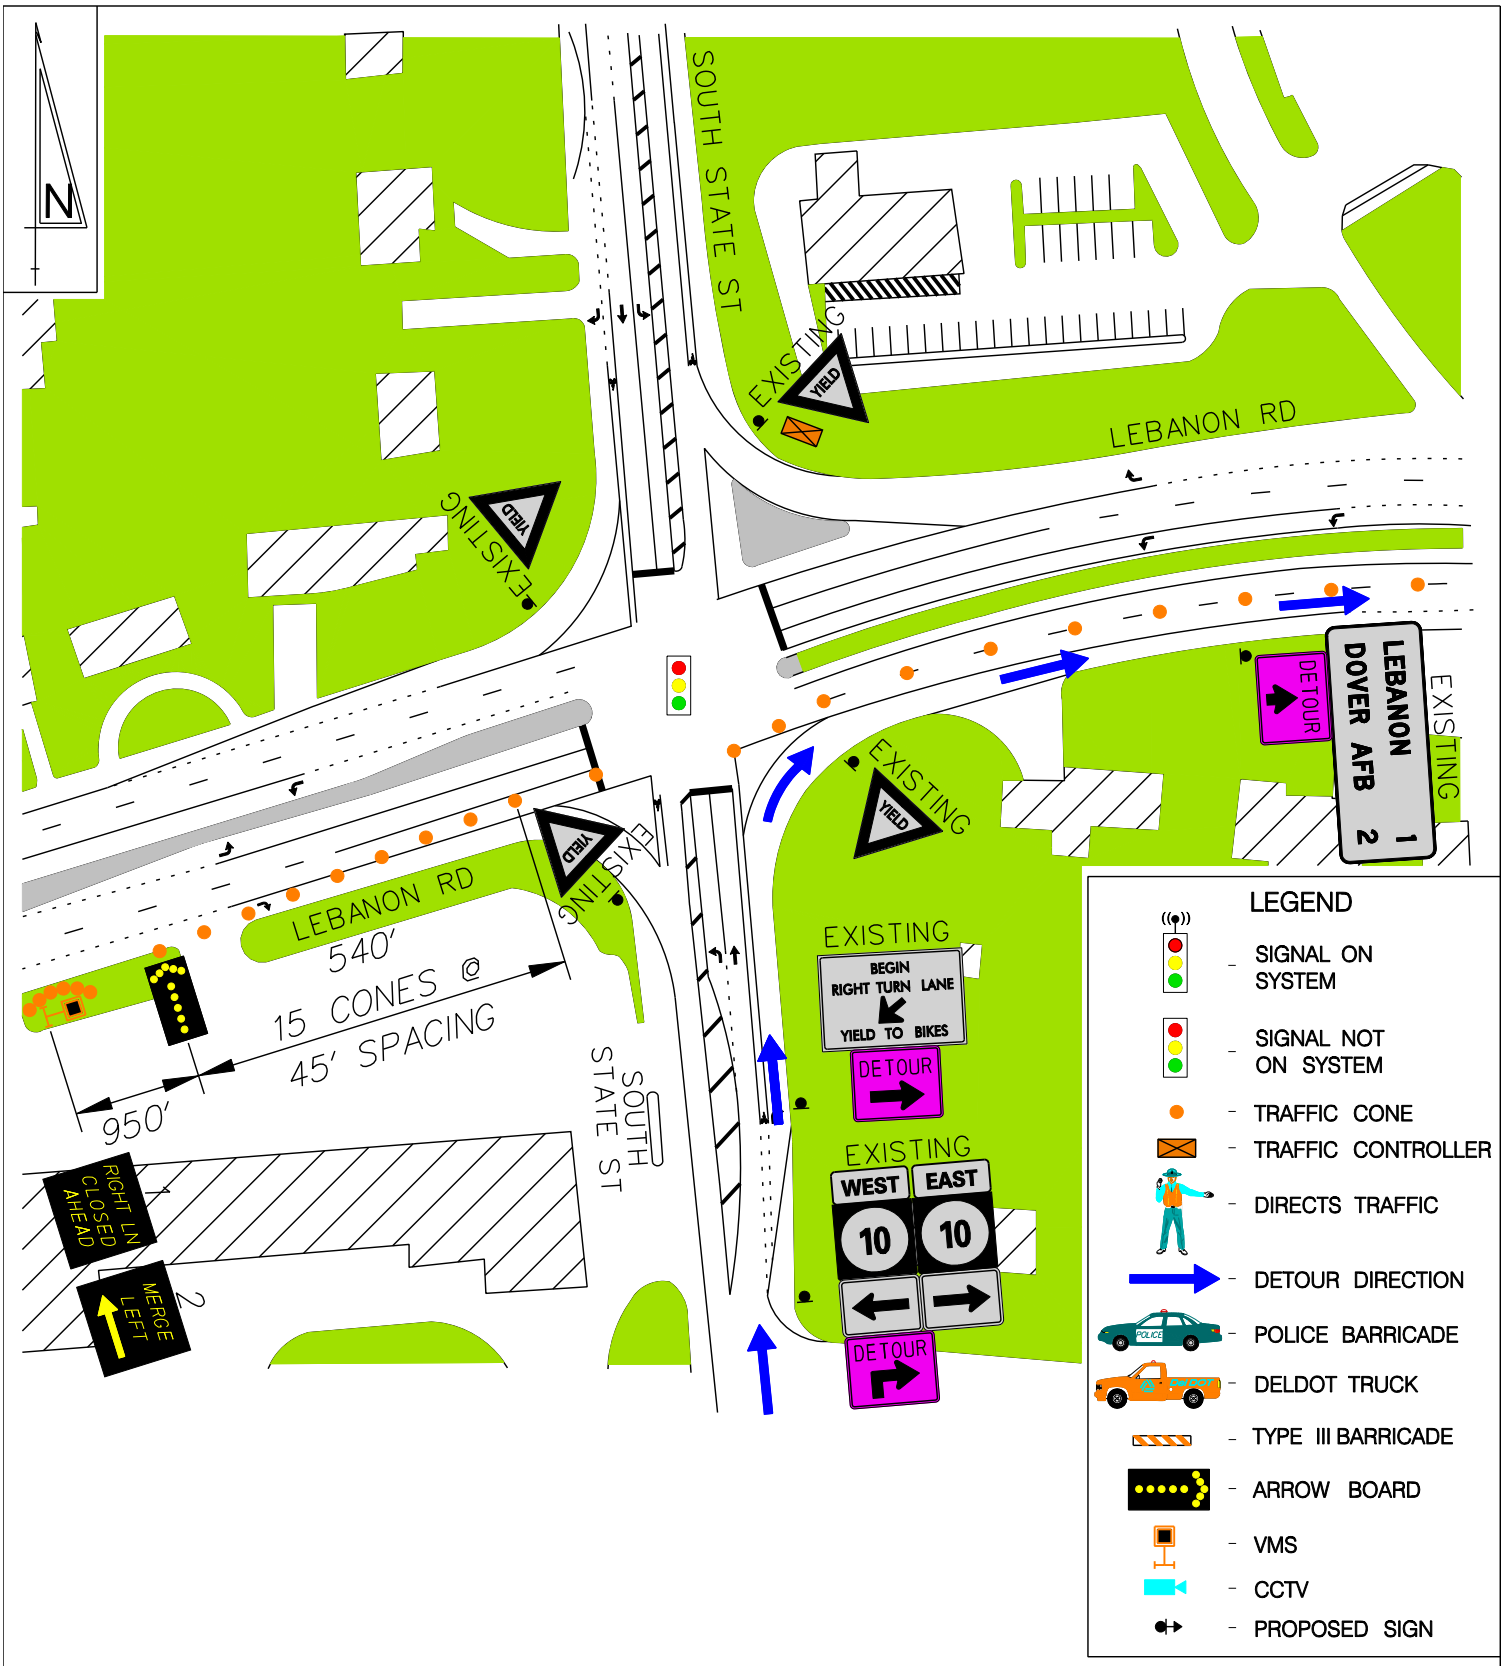

EQUIPMENT/PERSONNEL TOTALS	
TRAFFIC CONES	32
ARROW BOARDS	1
VMS	1
POLICE VEHICLES	–
DELDOT TRUCKS	–
TYPE 3 BARRICADES	–
DETOUR SIGN EXIST. POST	3
DETOUR SIGN W/SUPPORT	–
PERSONNEL (DIRECTING TRAFFIC)	–
RESP. FOR EQUIP. SETUP	DelDOT

BACKGROUND COLOR

ROADWAY BUILDING CONCRETE GRASS

CONE TAPER & TANGENT LENGTHS				
APPROACH	DESCRIPTION	TANGENT	TAPER	CONES
EB DE 10	CLOSE RIGHT THROUGH LANE	415'	540'	26

DRAWING NOT TO SCALE

DETOUR REFERENCE #:

DE1– – – –NB05124–05534–1G

CONTROL POINT G:

EAST LEBANON RD (DE 10) & SOUTH STATE STREET

DATE:	BY:	REFERENCE NUMBER:
APRIL 2010	RAM	G