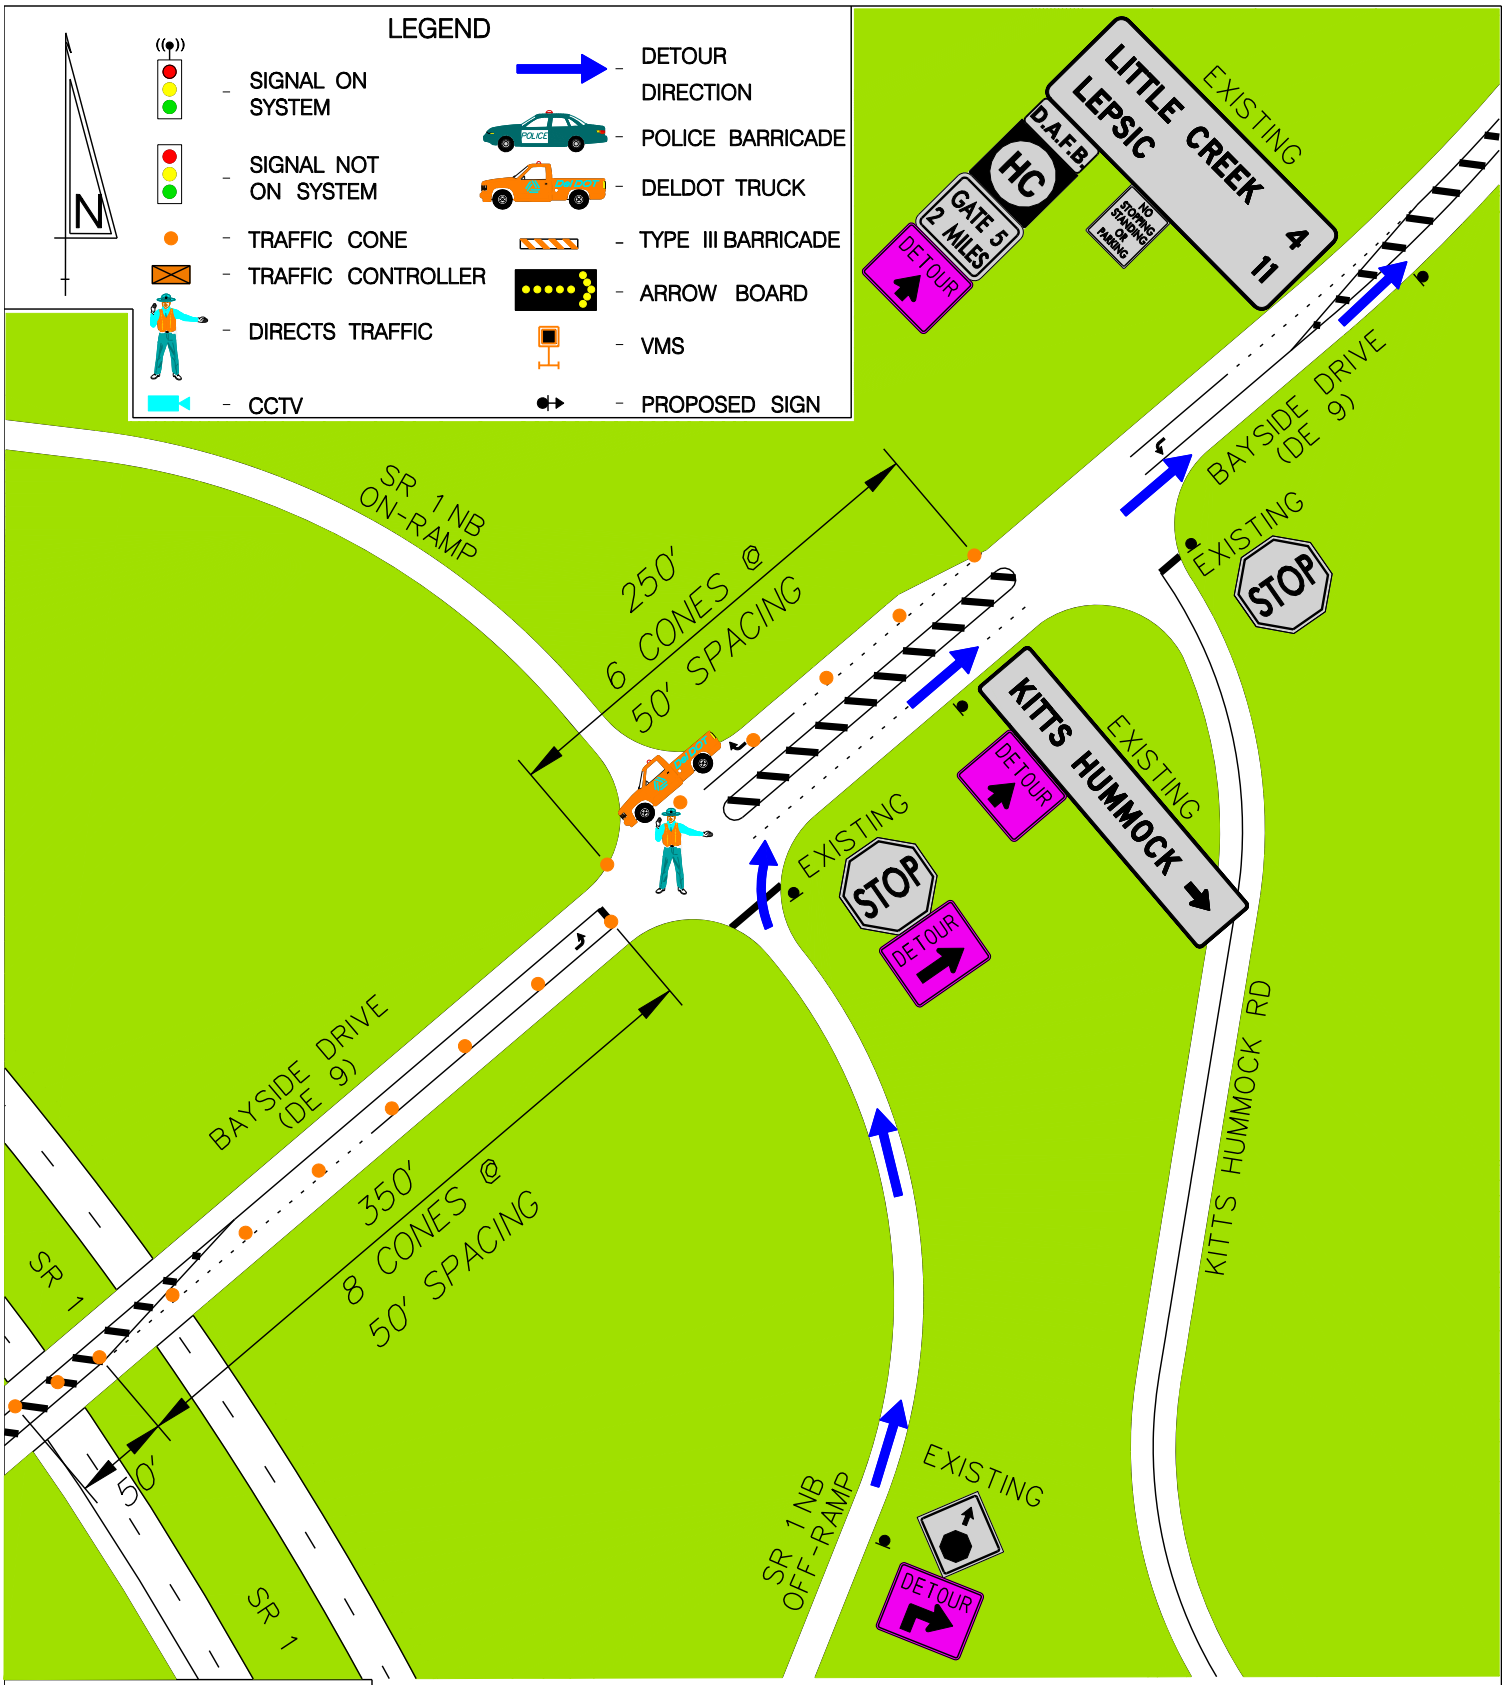

EQUIPMENT/PERSONNEL TOTALS	
TRAFFIC CONES	16
ARROW BOARDS	–
VMS	–
POLICE VEHICLES	–
DELDOT TRUCKS	1
TYPE 3 BARRICADES	–
DETOUR SIGN EXIST. POST	4
DETOUR SIGN W/SUPPORT	–
PERSONNEL (DIRECTING TRAFFIC)	1
RESP. FOR EQUIP. SETUP	DelDOT

BACKGROUND COLOR

ROADWAY | BUILDING | CONCRETE | GRASS

CONE TAPER & TANGENT LENGTHS				
APPROACH	DESCRIPTION	TANGENT	TAPER	CONES
EB DE 9	CLOSE LEFT TURN LANE	350'	50'	10
WB DE 9	CLOSE RIGHT TURN LANE	250'	–	6

DRAWING NOT TO SCALE

DETOUR REFERENCE #:
DE1– – – –NB05560–05675–1B

CONTROL POINT B:
BAYSIDE DRIVE (DE 9) AND SR 1 NB ON/OFF RAMPS

DATE:	BY:	REFERENCE NUMBER:
APRIL 2010	RAM	B