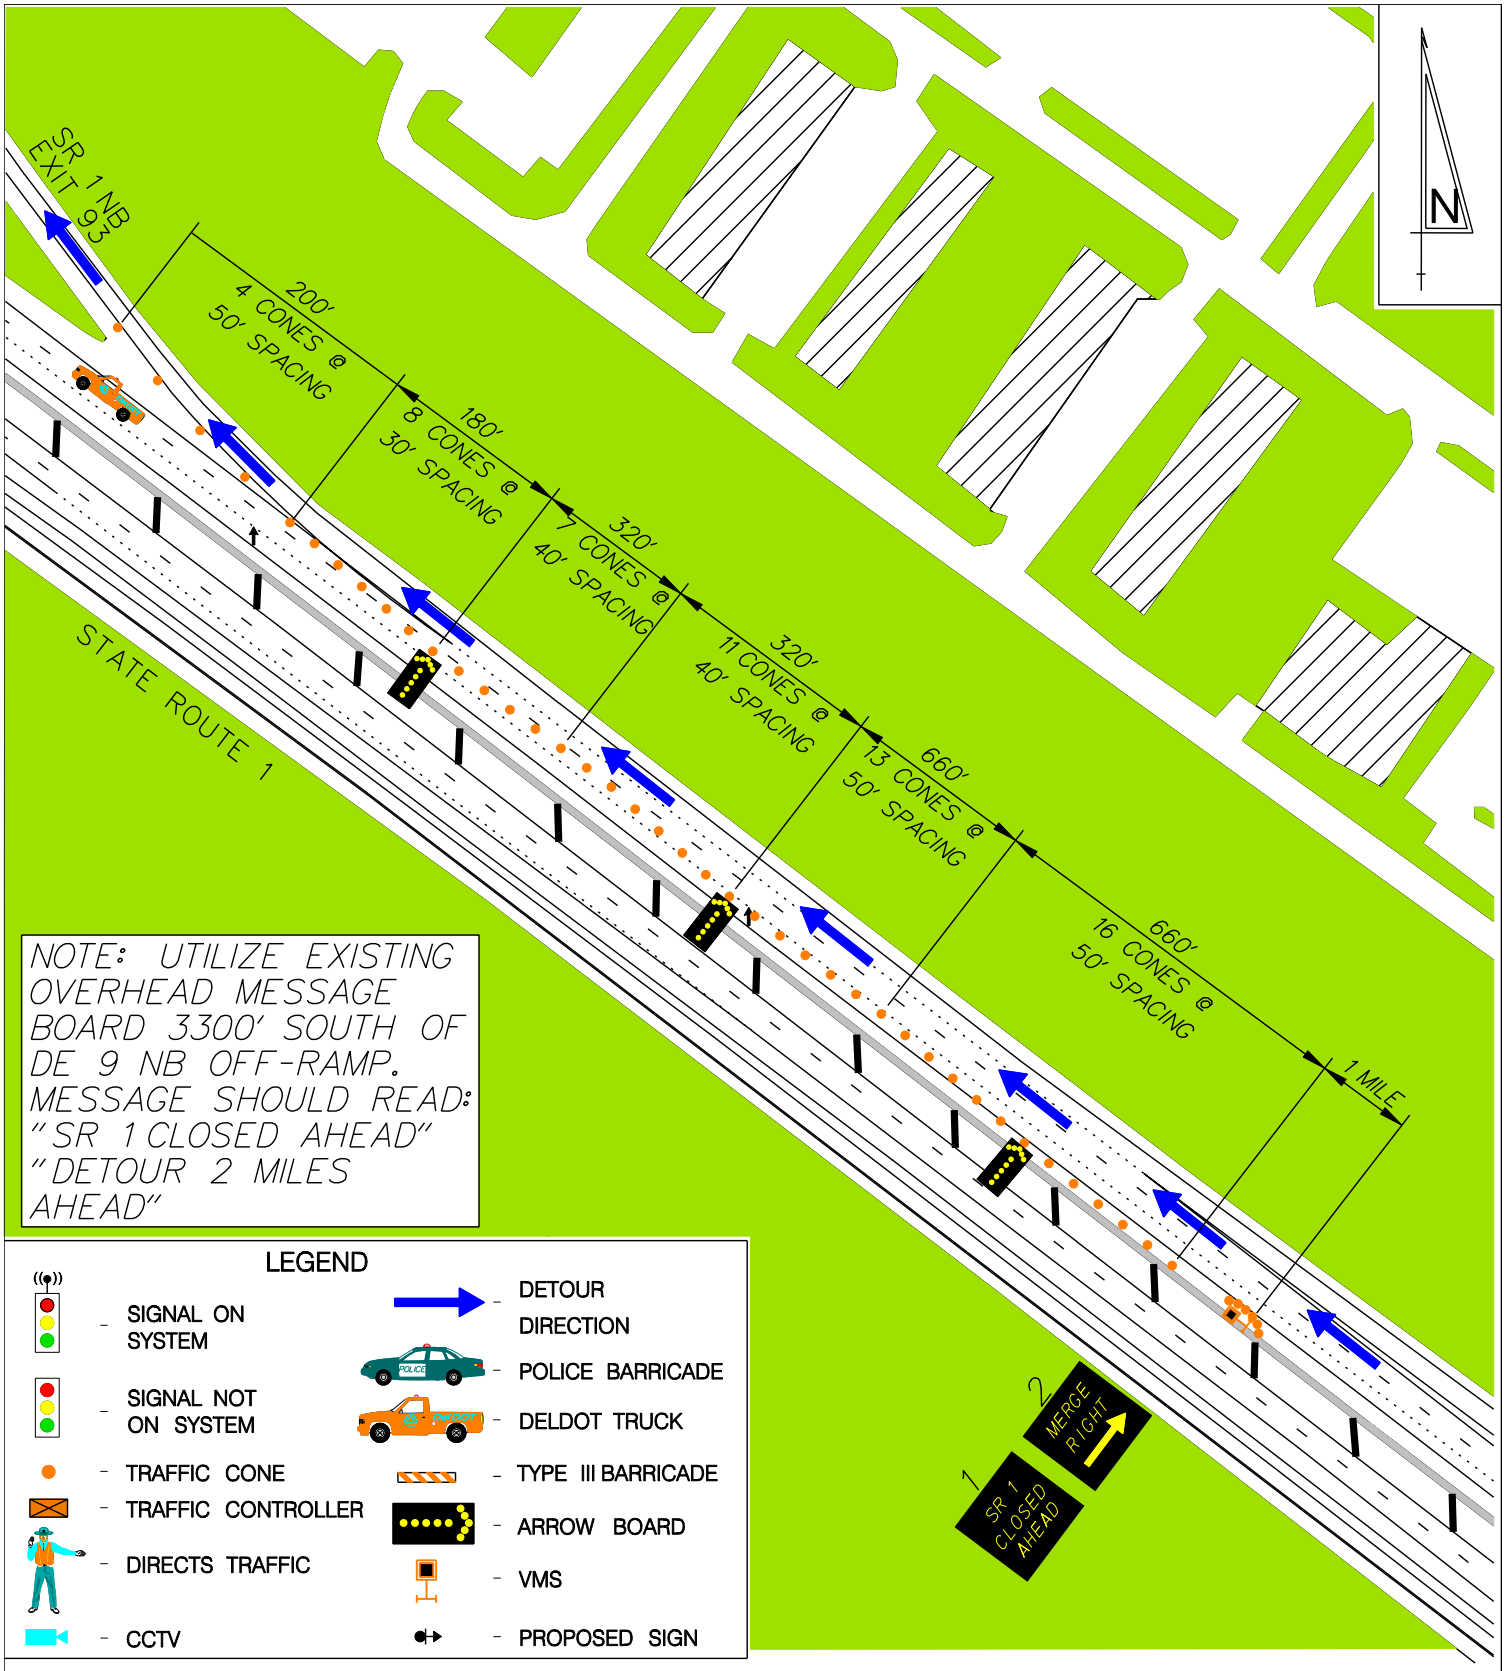

NOTE: UTILIZE EXISTING OVERHEAD MESSAGE BOARD 3300' SOUTH OF DE 9 NB OFF-RAMP. MESSAGE SHOULD READ: "SR 1 CLOSED AHEAD" "DETOUR 2 MILES AHEAD"

LEGEND

- SIGNAL ON SYSTEM
- SIGNAL NOT ON SYSTEM
- TRAFFIC CONE
- TRAFFIC CONTROLLER
- DIRECTS TRAFFIC
- CCTV
- DETOUR DIRECTION
- POLICE BARRICADE
- DELDOT TRUCK
- TYPE III BARRICADE
- ARROW BOARD
- VMS
- PROPOSED SIGN

EQUIPMENT/PERSONNEL TOTALS	
TRAFFIC CONES	65
ARROW BOARDS	3
VMS	1
POLICE VEHICLES	–
DELDOT TRUCKS	1
TYPE 3 BARRICADES	–
DETOUR SIGN EXIST. POST	–
DETOUR SIGN W/SUPPORT	–
PERSONNEL (DIRECTING TRAFFIC)	–
RESP. FOR EQUIP. SETUP	DelDOT

BACKGROUND COLOR

ROADWAY BUILDING CONCRETE GRASS

CONE TAPER & TANGENT LENGTHS				
APPROACH	DESCRIPTION	TANGENT	TAPER	CONES
NB SR 1	CLOSE (3) THROUGH LANES	1180'	1160'	59

DRAWING NOT TO SCALE

DETOUR REFERENCE #:

DE1– – – –NB05676–05722–1A

CONTROL POINT A:
STATE ROUTE 1 NB AND EXIT 93

DATE:	BY:	REFERENCE NUMBER:
APRIL 2010	TB	A