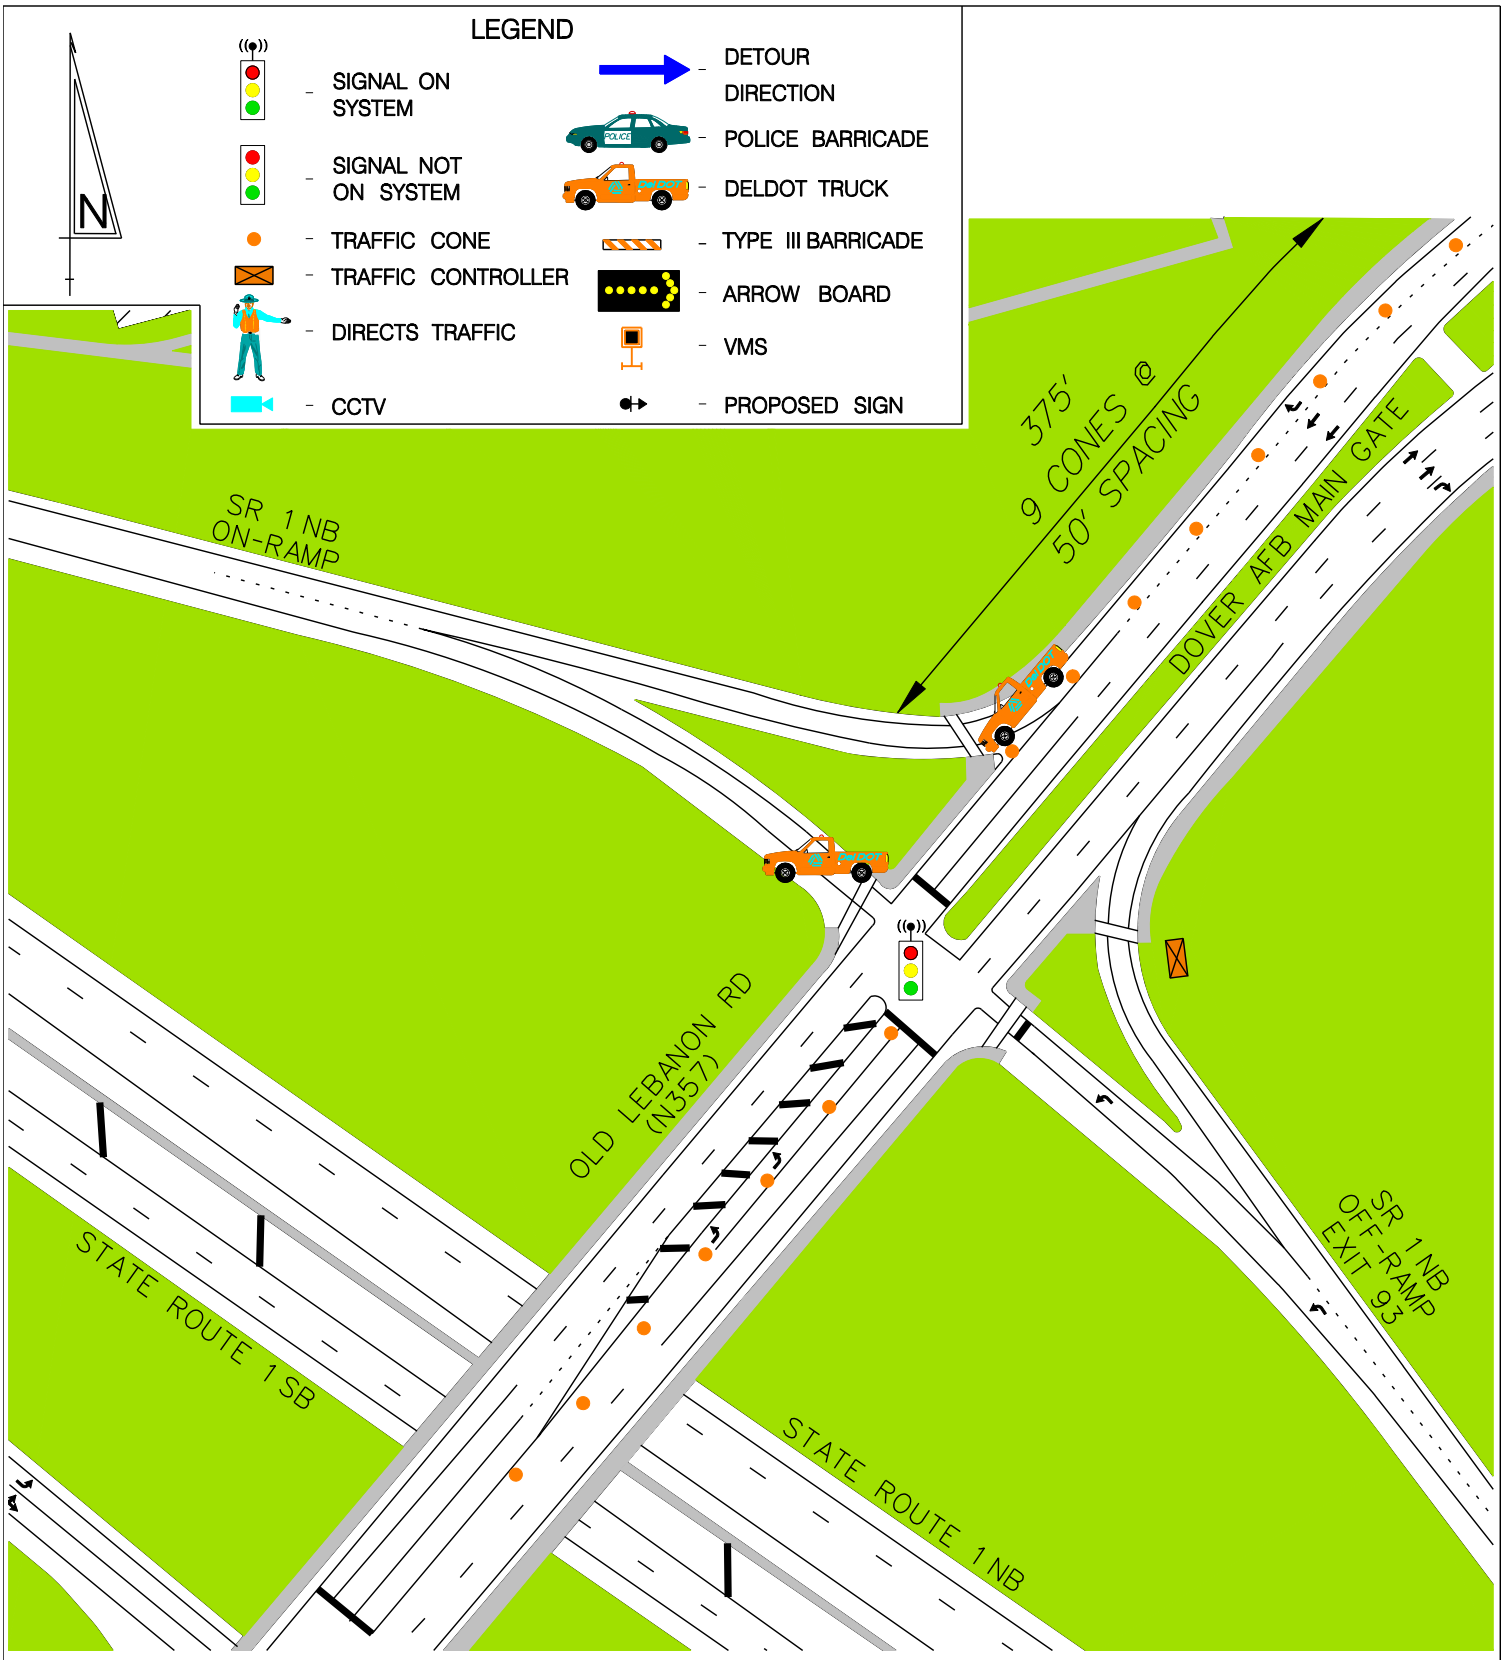

EQUIPMENT/PERSONNEL TOTALS	
TRAFFIC CONES	16
ARROW BOARDS	–
VMS	–
POLICE VEHICLES	–
DELDOT TRUCKS	2
TYPE 3 BARRICADES	–
DETOUR SIGN EXIST. POST	–
DETOUR SIGN W/SUPPORT	–
PERSONNEL (DIRECTING TRAFFIC)	–
RESP. FOR EQUIP. SETUP	DelDOT

BACKGROUND COLOR

ROADWAY BUILDING CONCRETE GRASS

CONE TAPER & TANGENT LENGTHS				
APPROACH	DESCRIPTION	TANGENT	TAPER	CONES
NB LEBANON	CLOSE LEFT TURN LANE	275'	–	7
SB LEBANON	CLOSE RIGHT TURN LANE	375	–	9

DRAWING NOT TO SCALE

DETOUR REFERENCE #:

DE1– – – –NB05723–05768–1F

CONTROL POINT F:
SR 1 ON/OFF RAMPS AND OLD LEBANON ROAD

DATE:	BY:	REFERENCE NUMBER:
APRIL 2010	TB	F