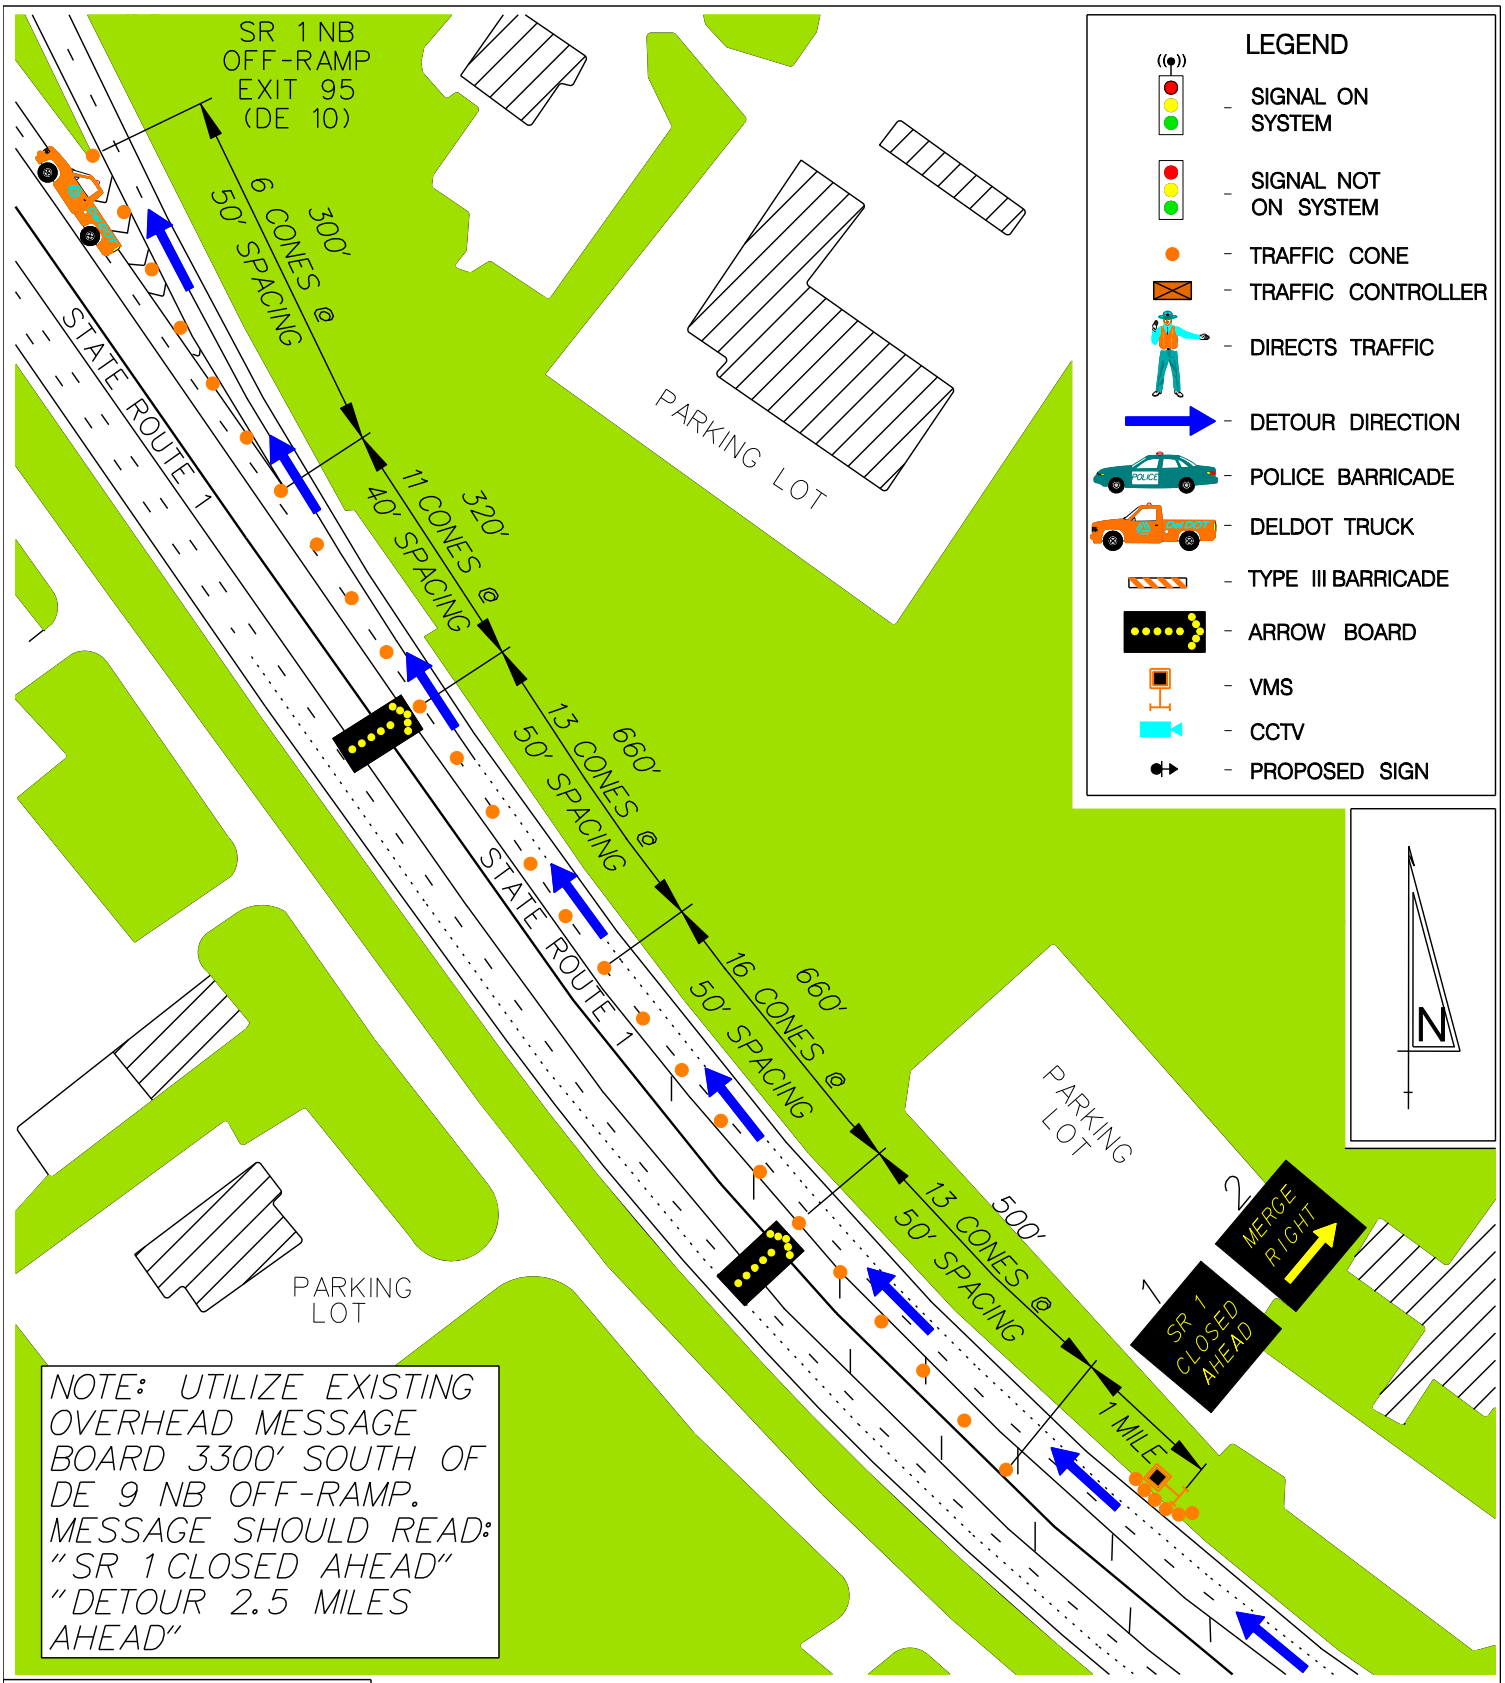

NOTE: UTILIZE EXISTING OVERHEAD MESSAGE BOARD 3300' SOUTH OF DE 9 NB OFF-RAMP. MESSAGE SHOULD READ: "SR 1 CLOSED AHEAD" "DETOUR 2.5 MILES AHEAD"

EQUIPMENT/PERSONNEL TOTALS	
TRAFFIC CONES	65
ARROW BOARDS	2
VMS	1
POLICE VEHICLES	–
DELDOT TRUCKS	1
TYPE 3 BARRICADES	–
DETOUR SIGN EXIST. POST	–
DETOUR SIGN W/SUPPORT	–
PERSONNEL (DIRECTING TRAFFIC)	–
RESP. FOR EQUIP. SETUP	DelDOT

BACKGROUND COLOR

ROADWAY BUILDING CONCRETE GRASS

CONE TAPER & TANGENT LENGTHS				
APPROACH	DESCRIPTION	TANGENT	TAPER	CONES
NB SR 1	CLOSE (2) THROUGH LANES	960'	1480'	59

DRAWING NOT TO SCALE

DETOUR REFERENCE #:
DE1– – – –NB06082–06412–1A

CONTROL POINT A:
STATE ROUTE 1 AND
EXIT 95 (DE 10)

DATE:	BY:	REFERENCE NUMBER:
APRIL 2010	JZ	A