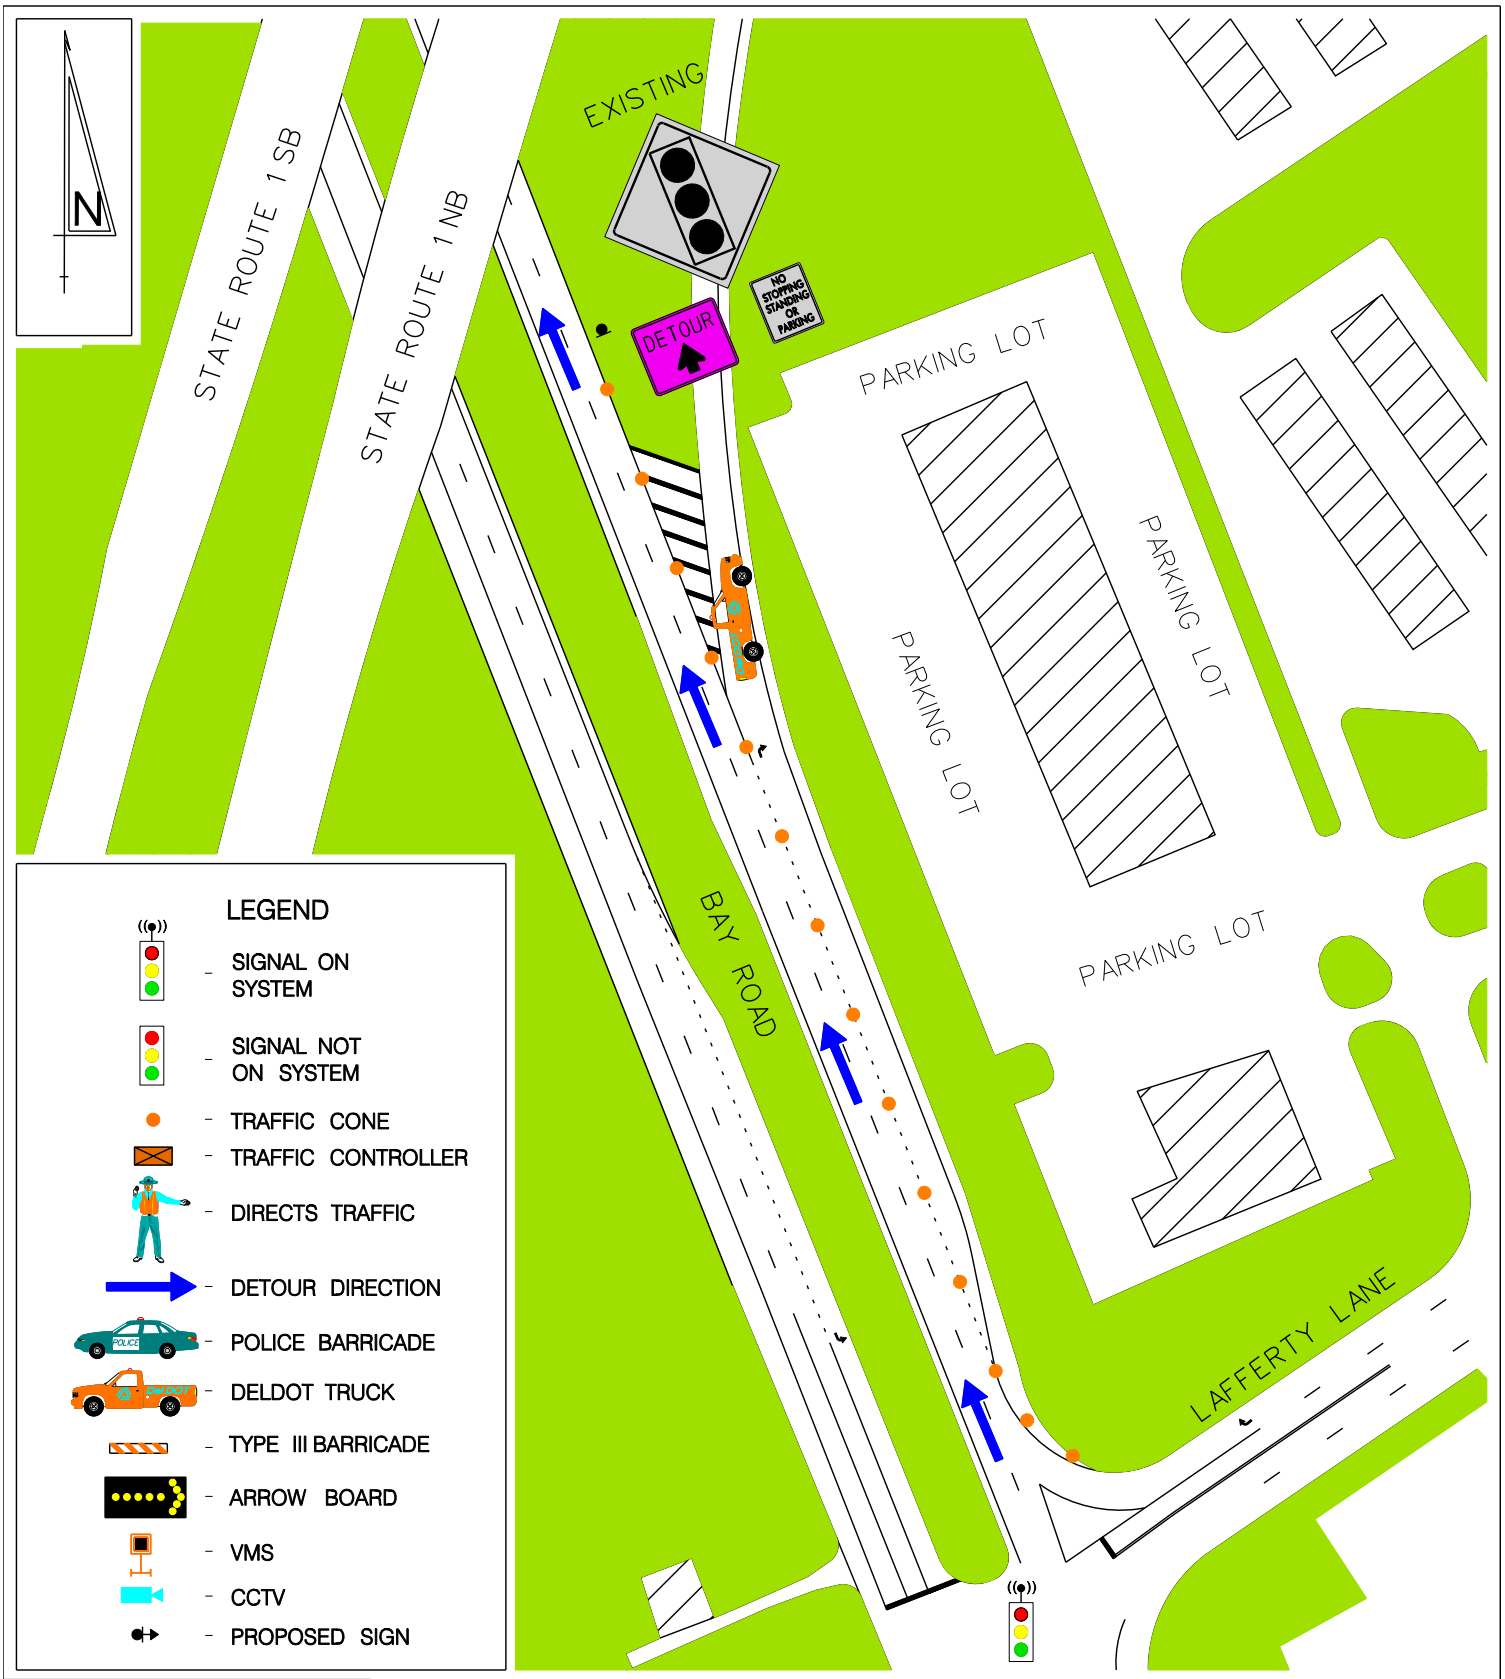

EQUIPMENT/PERSONNEL TOTALS	
TRAFFIC CONES	14
ARROW BOARDS	–
VMS	–
POLICE VEHICLES	–
DELDOT TRUCKS	1
TYPE 3 BARRICADES	–
DETOUR SIGN EXIST. POST	1
DETOUR SIGN W/SUPPORT	–
PERSONNEL (DIRECTING TRAFFIC)	–
RESP. FOR EQUIP. SETUP	DelDOT

BACKGROUND COLOR

ROADWAY BUILDING CONCRETE GRASS

CONE TAPER & TANGENT LENGTHS				
APPROACH	DESCRIPTION	TANGENT	TAPER	CONES
NB BAY RD	CLOSE SR 1 NB ON-RAMP	550'	50'	14

DRAWING NOT TO SCALE

DETOUR REFERENCE #:

DE1– – – –NB06082–06412–1C

CONTROL POINT C:
BAY ROAD AND
SR 1 NB ON–RAMP

DATE:	BY:	REFERENCE NUMBER:
FEB 2010	RTR	C