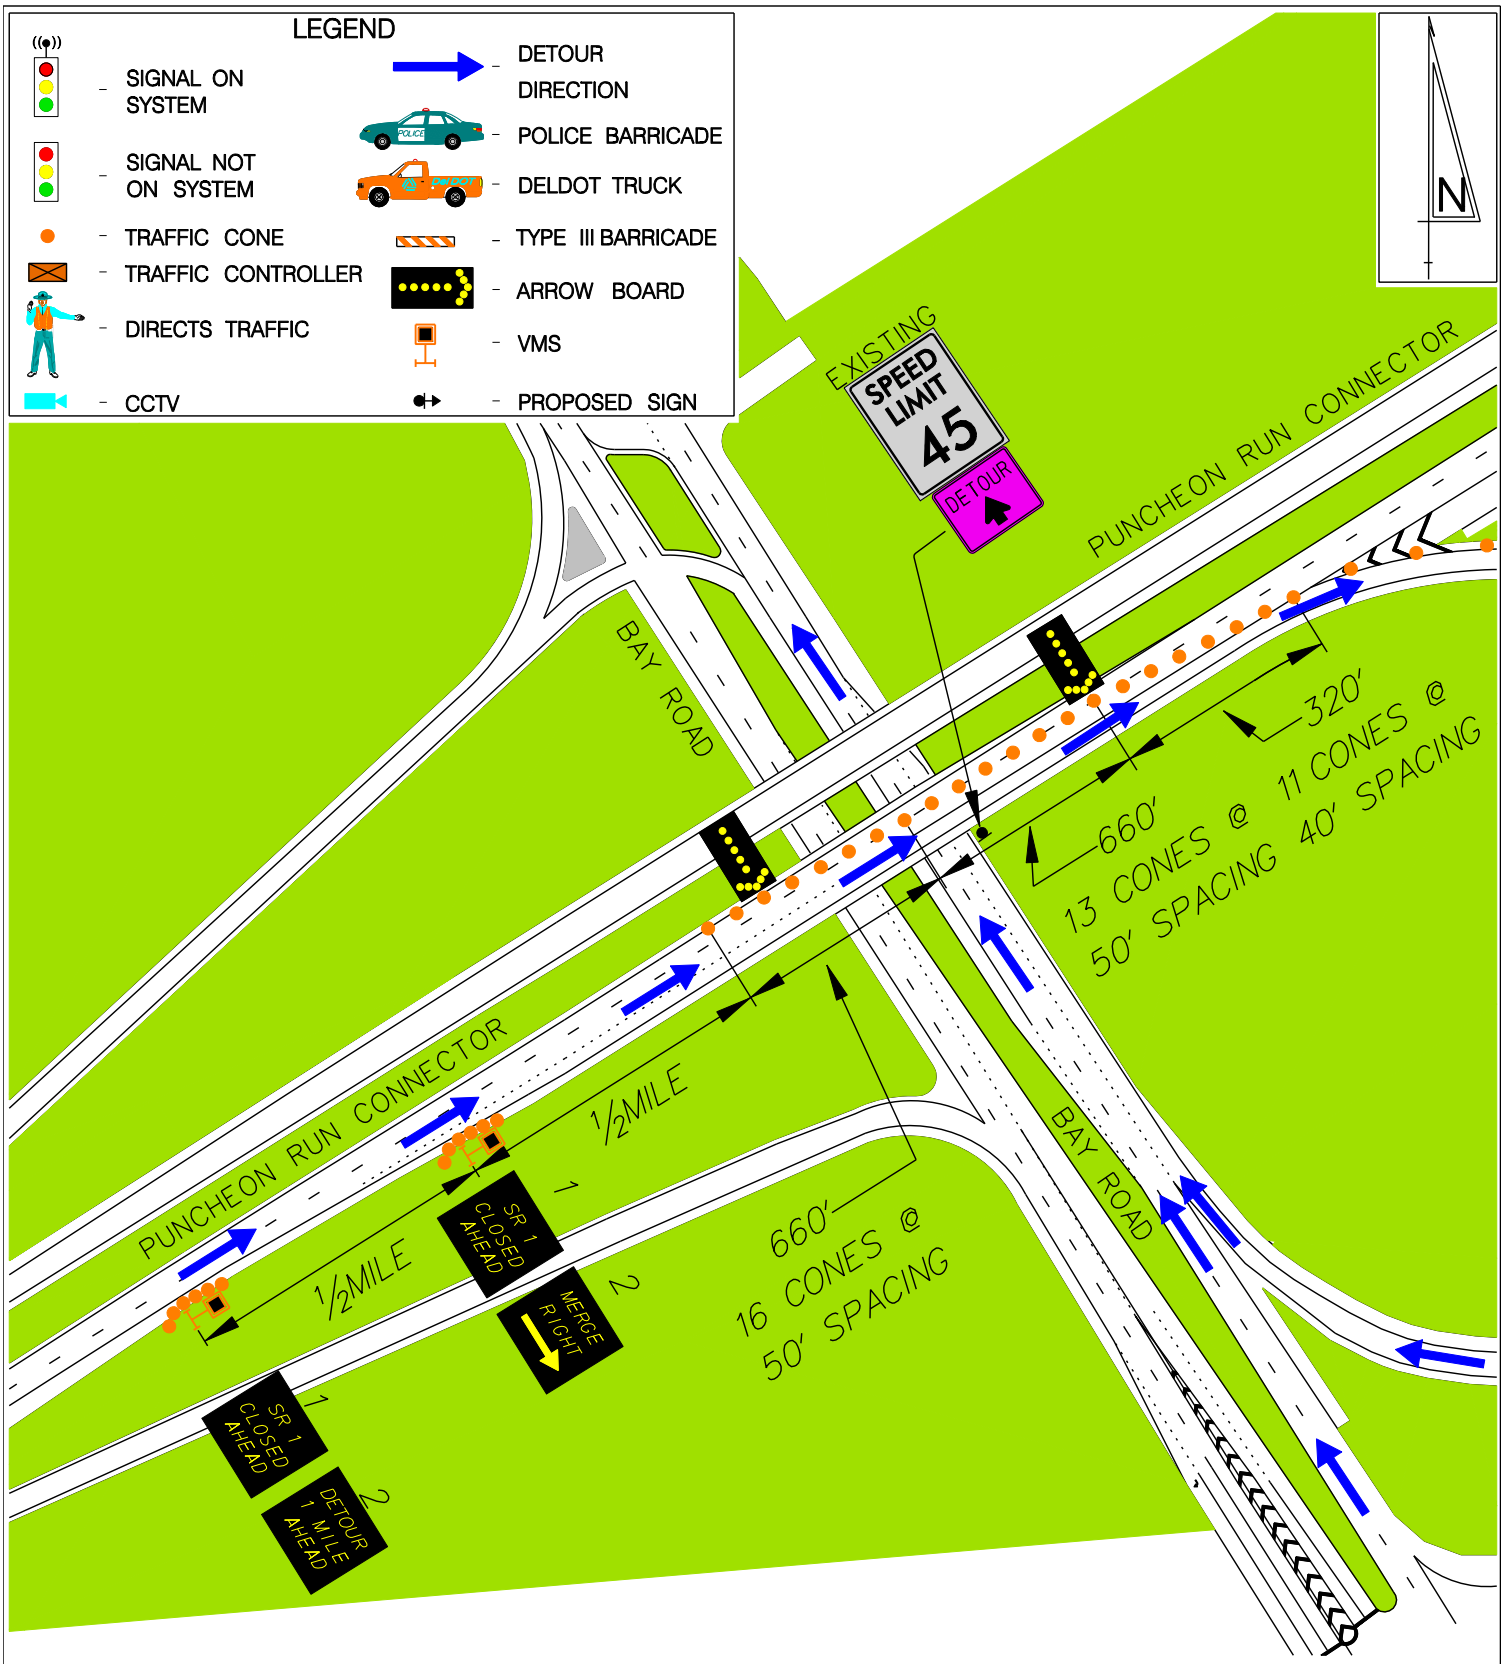

EQUIPMENT/PERSONNEL TOTALS	
TRAFFIC CONES	55
ARROW BOARDS	2
VMS	2
POLICE VEHICLES	–
DELDOT TRUCKS	–
TYPE 3 BARRICADES	–
DETOUR SIGN EXIST. POST	1
DETOUR SIGN W/SUPPORT	–
PERSONNEL (DIRECTING TRAFFIC)	–
RESP. FOR EQUIP. SETUP	DelDOT

BACKGROUND COLOR

ROADWAY BUILDING CONCRETE GRASS

CONE TAPER & TANGENT LENGTHS				
APPROACH	DESCRIPTION	TANGENT	TAPER	CONES
EB PUNCHEON	CLOSE BAY RD OFF-RAMP	810'	980'	43

DRAWING NOT TO SCALE

DETOUR REFERENCE #:

DE1– – – –NB06082–06412–1D

CONTROL POINT D:
BAY ROAD & PUNCHEON RUN CONN. OFF-RAMP

DATE:	BY:	REFERENCE NUMBER:
FEB 2010	JZ	D