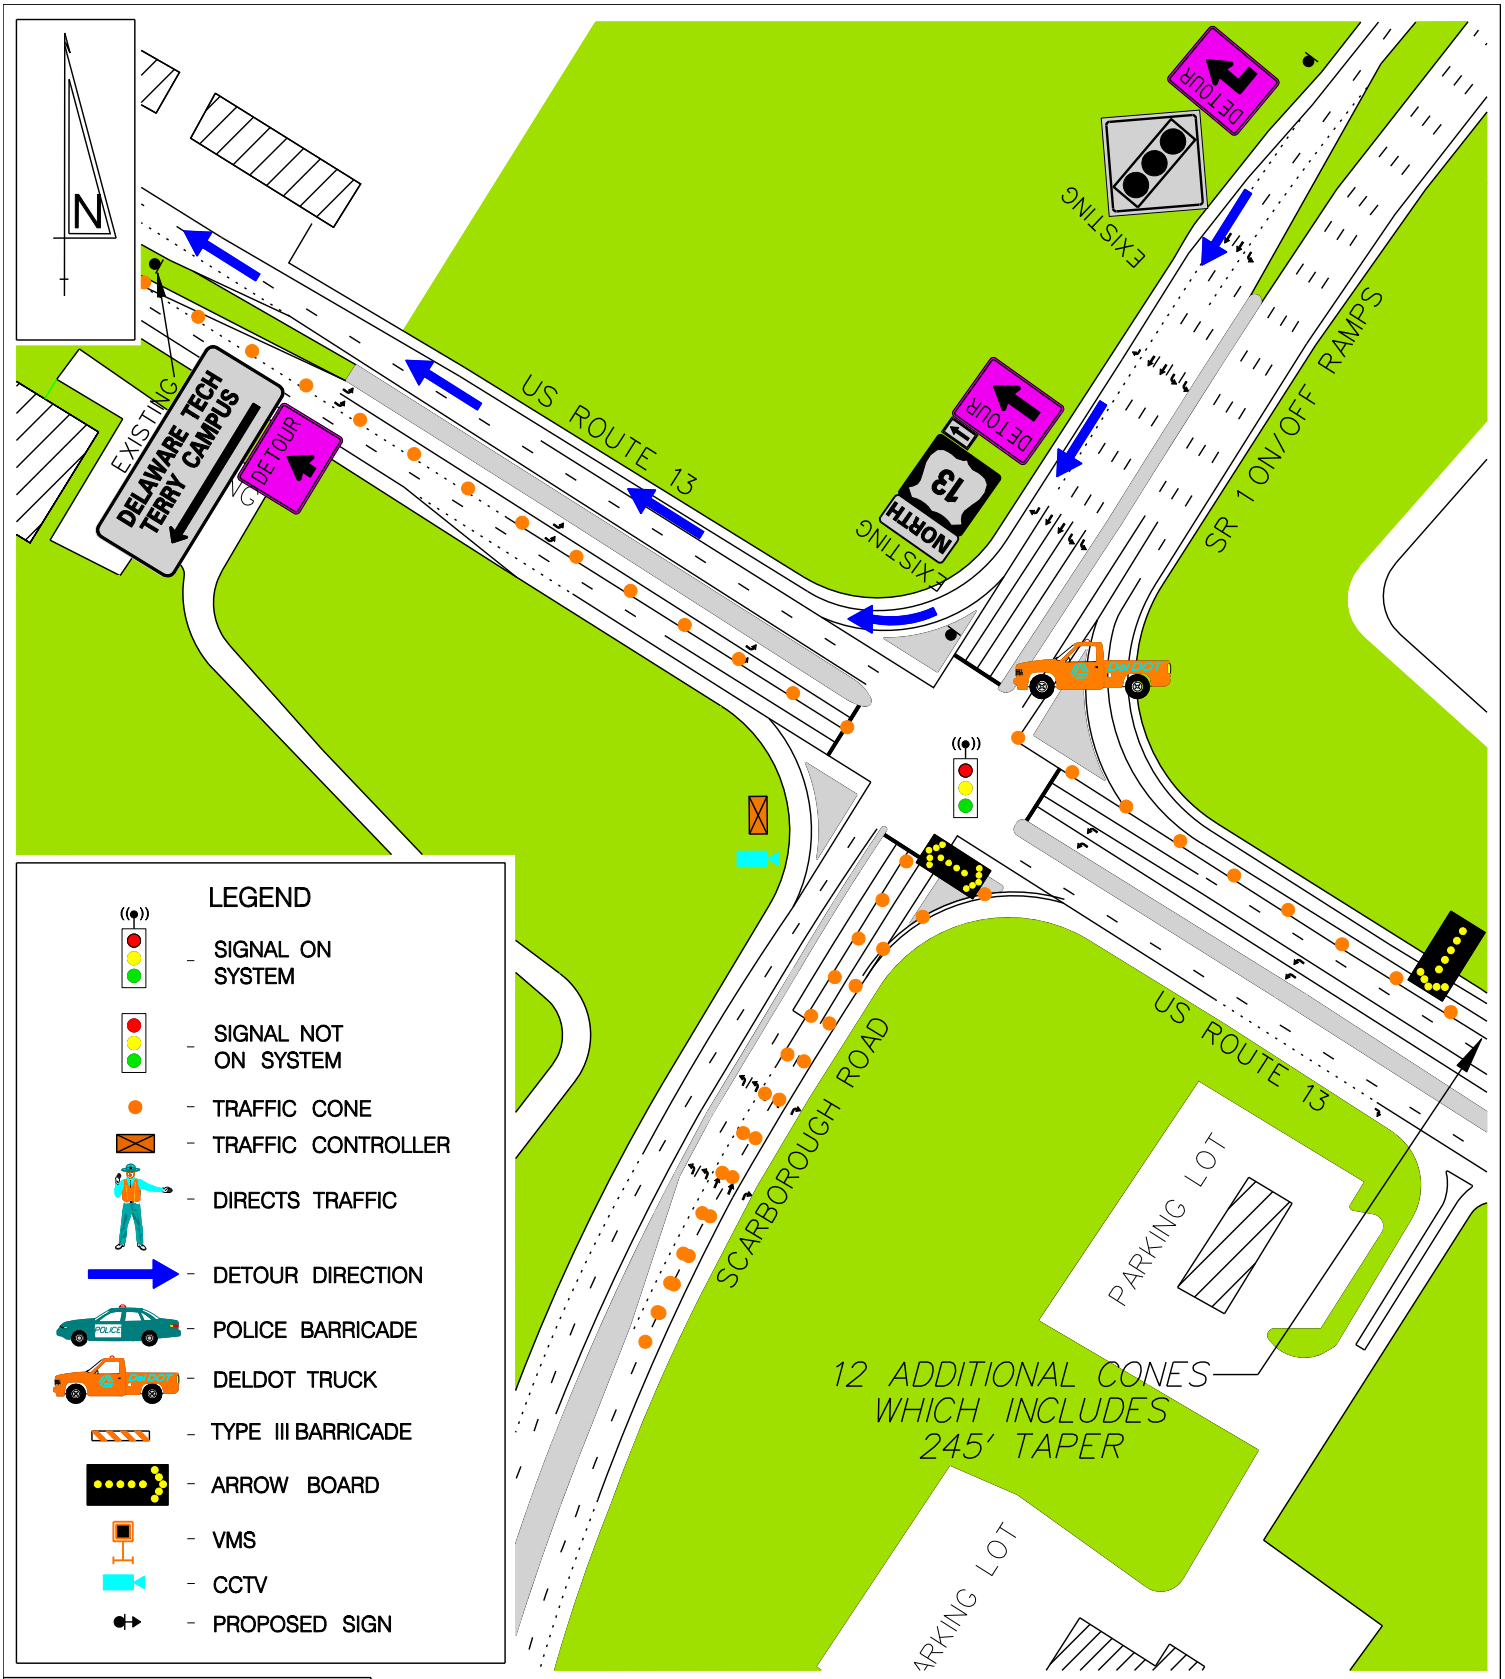

EQUIPMENT/PERSONNEL TOTALS	
TRAFFIC CONES	62
ARROW BOARDS	2
VMS	–
POLICE VEHICLES	–
DELDOT TRUCKS	1
TYPE 3 BARRICADES	–
DETOUR SIGN EXIST. POST	3
DETOUR SIGN W/SUPPORT	–
PERSONNEL (DIRECTING TRAFFIC)	–
RESP. FOR EQUIP. SETUP	DelDOT

BACKGROUND COLOR

ROADWAY BUILDING CONCRETE GRASS

CONE TAPER & TANGENT LENGTHS				
APPROACH	DESCRIPTION	TANGENT	TAPER	CONES
NB US 13	CLOSE RIGHT TURN LANES	600'	245'	21
SB US 13	CLOSE LEFT TURN LANES	675'	–	14
SCARBOROUGH RD	CLOSE THROUGH TURN LANES	–	450'	27

DRAWING NOT TO SCALE

DETOUR REFERENCE #:
DE1– – – –NB06413–07020–1B

CONTROL POINT B:
US 13 AND SCARBOROUGH RD/SR 1 ON/OFF RAMPS

DATE:	BY:	REFERENCE NUMBER:
FEB 2010	RTR	B