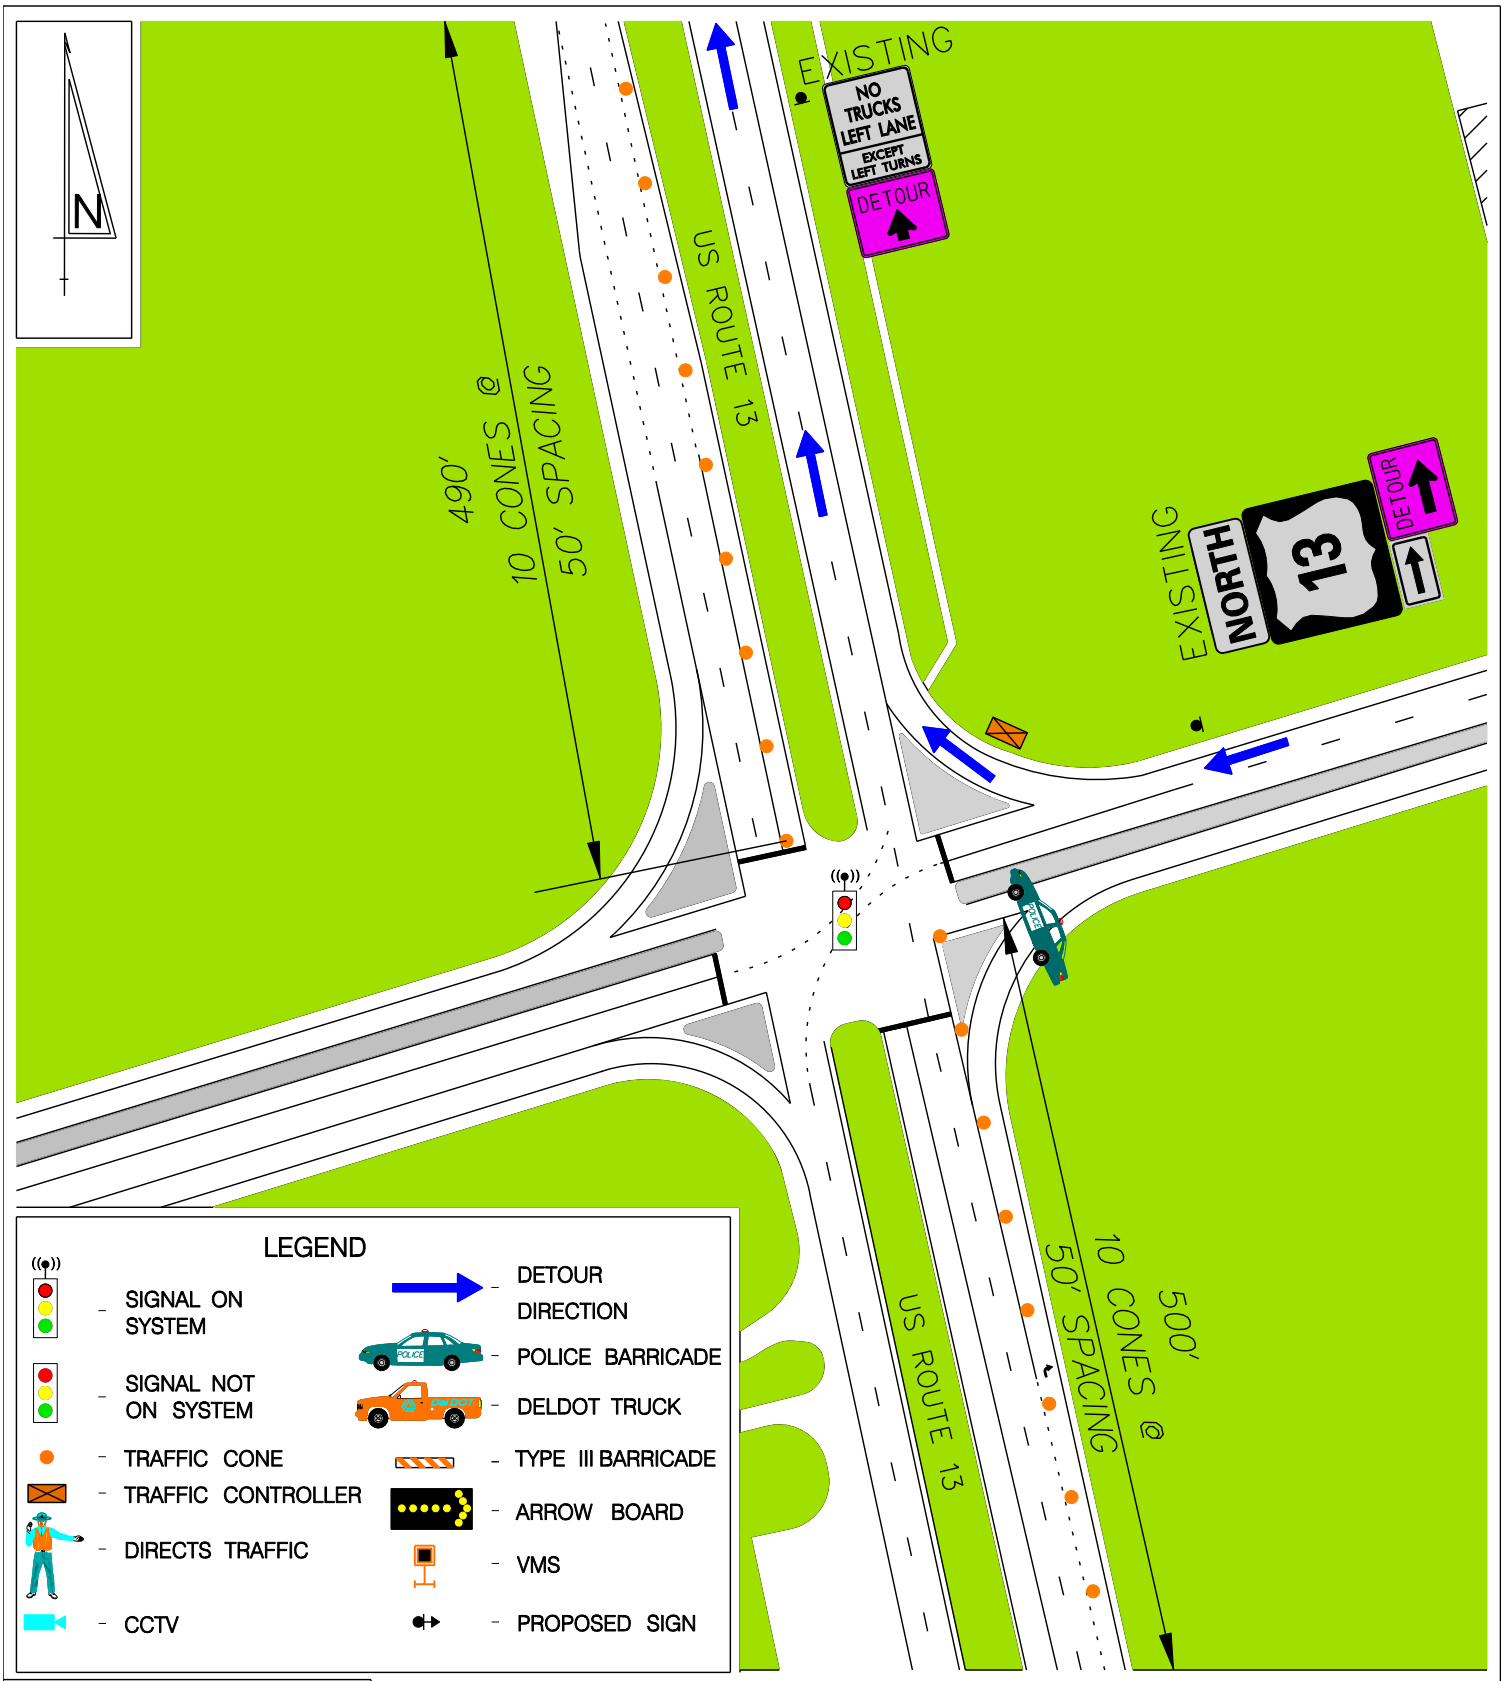

EQUIPMENT/PERSONNEL TOTALS	
TRAFFIC CONES	20
ARROW BOARDS	–
VMS	–
POLICE VEHICLES	1
DELDOT TRUCKS	–
TYPE 3 BARRICADES	–
DETOUR SIGN EXIST. POST	2
DETOUR SIGN W/SUPPORT	–
PERSONNEL (DIRECTING TRAFFIC)	–
RESP. FOR EQUIP. SETUP	DelDOT

BACKGROUND COLOR

ROADWAY BUILDING CONCRETE GRASS

CONE TAPER & TANGENT LENGTHS				
APPROACH	DESCRIPTION	TANGENT	TAPER	CONES
NB US 13	CLOSE RIGHT TURN LANE	500'	N/A	10
SB US 13	CLOSE LEFT TURN LANE	490'	N/A	10

DRAWING NOT TO SCALE

DETOUR REFERENCE #:

DE1– – – –NB07021–07499–1C

CONTROL POINT C:
US ROUTE 13 AND SR 1
EXIT 114 ON/OFF RAMPS

DATE:	BY:	REFERENCE NUMBER:
FEB 2010	RTR	C