NOTE: UTILIZE EXISTING OVERHEAD MESSAGE BOARD 1630' NORTH OF CICADA LANE. MESSAGE SHOULD READ:
"SR 1 CLOSED AHEAD"
"DETOUR 2 MILES AHEAD"

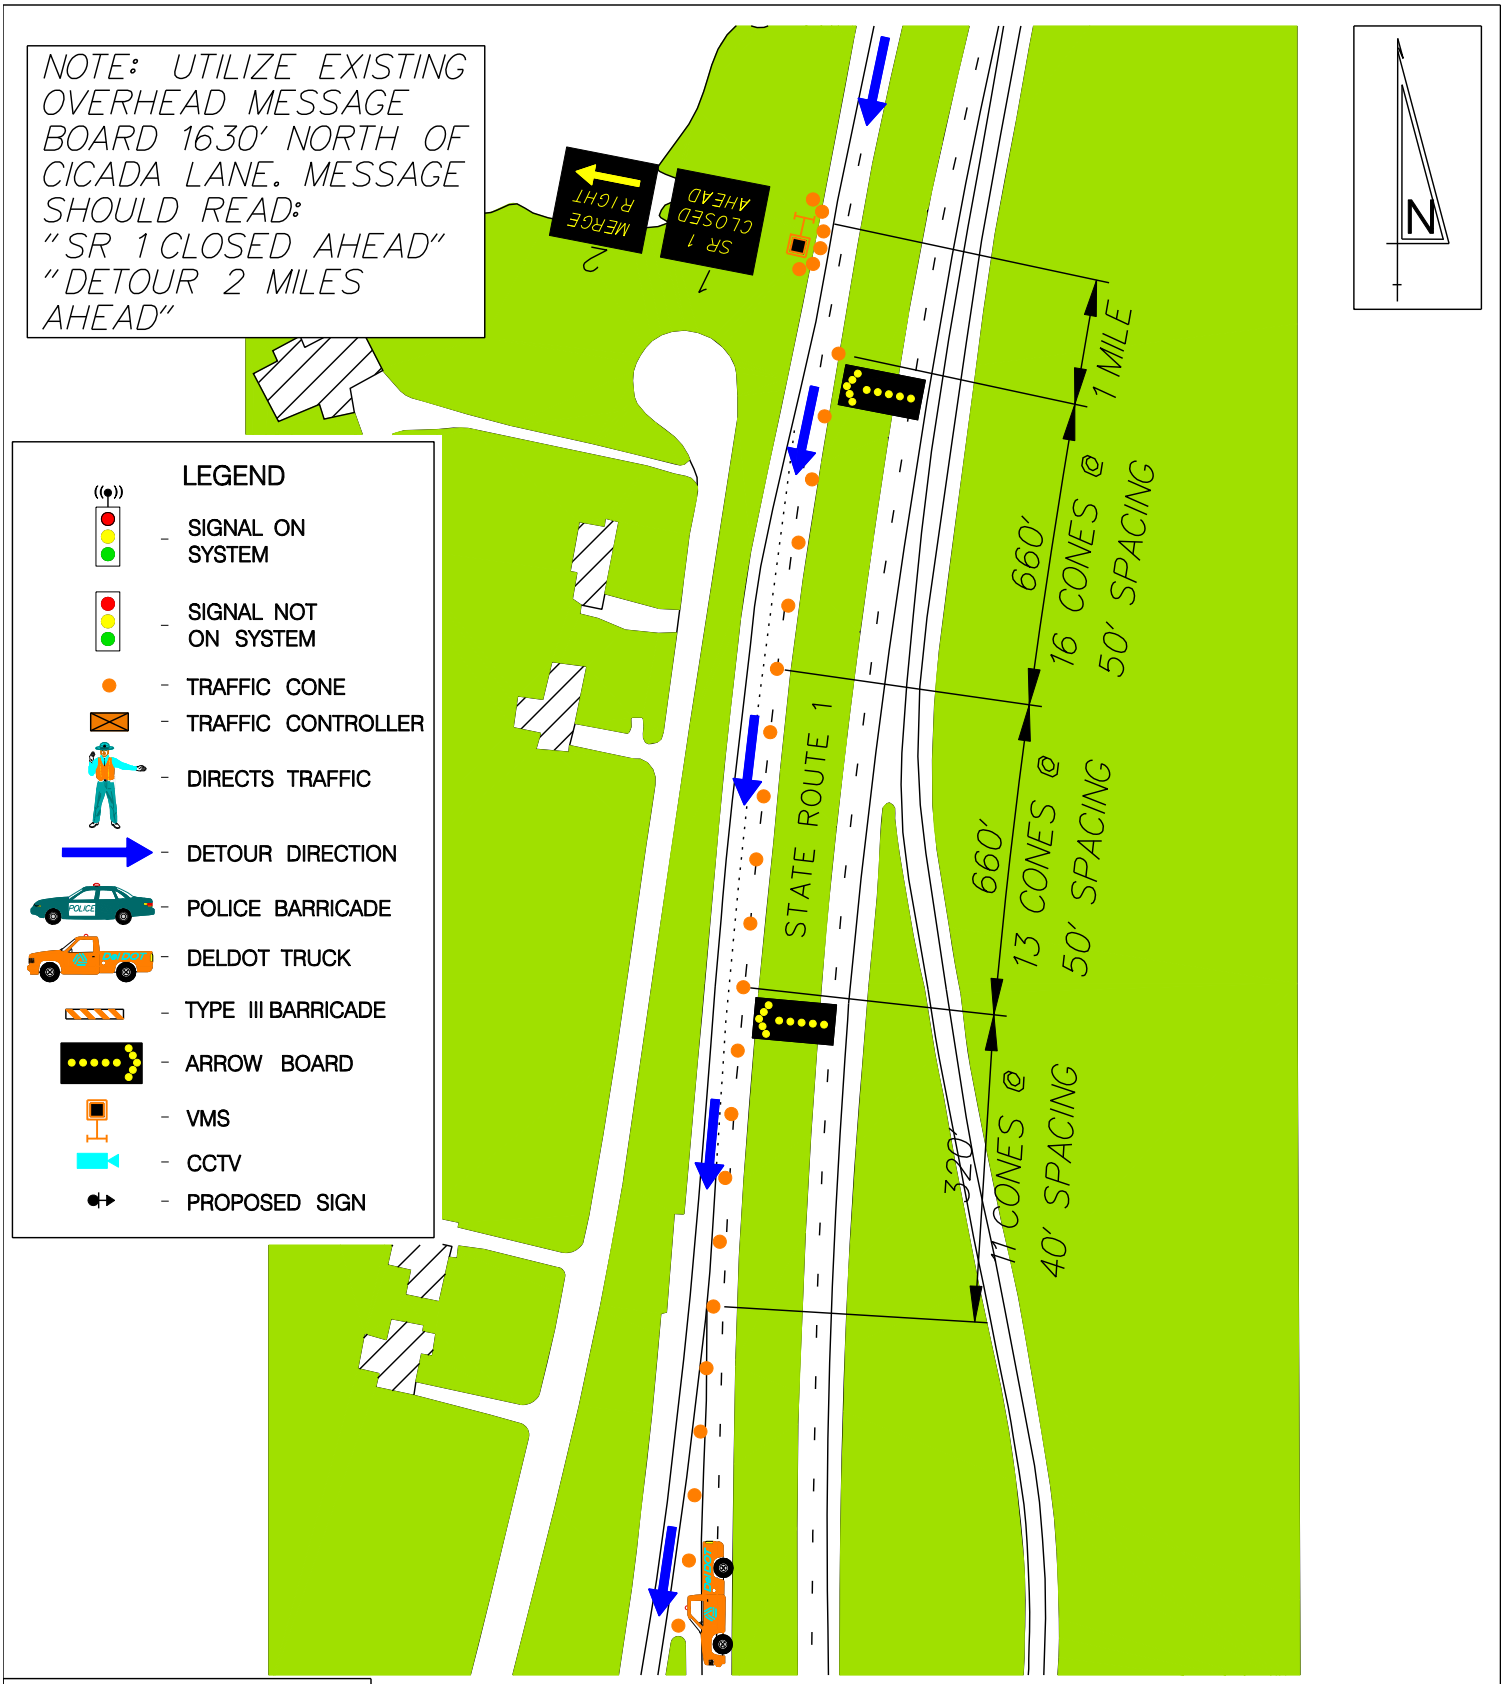

EQUIPMENT/PERSONNEL TOTALS	
TRAFFIC CONES	51
ARROW BOARDS	2
VMS	1
POLICE VEHICLES	–
DELDOT TRUCKS	1
TYPE 3 BARRICADES	–
DETOUR SIGN EXIST. POST	–
DETOUR SIGN W/SUPPORT	–
PERSONNEL (DIRECTING TRAFFIC)	–
RESP. FOR EQUIP. SETUP	DelDOT

BACKGROUND COLOR

ROADWAY BUILDING CONCRETE GRASS

CONE TAPER & TANGENT LENGTHS				
APPROACH	DESCRIPTION	TANGENT	TAPER	CONES
SB SR 1	CLOSE (2) THROUGH LANES	910'	980'	45

DRAWING NOT TO SCALE

DETOUR REFERENCE #:
DE1– – – –SB04239–04239–1

CONTROL POINT A:
STATE ROUTE 1 AND US ROUTE 113 SPLIT

DATE:	BY:	REFERENCE NUMBER:
APRIL 2010	JZ	A