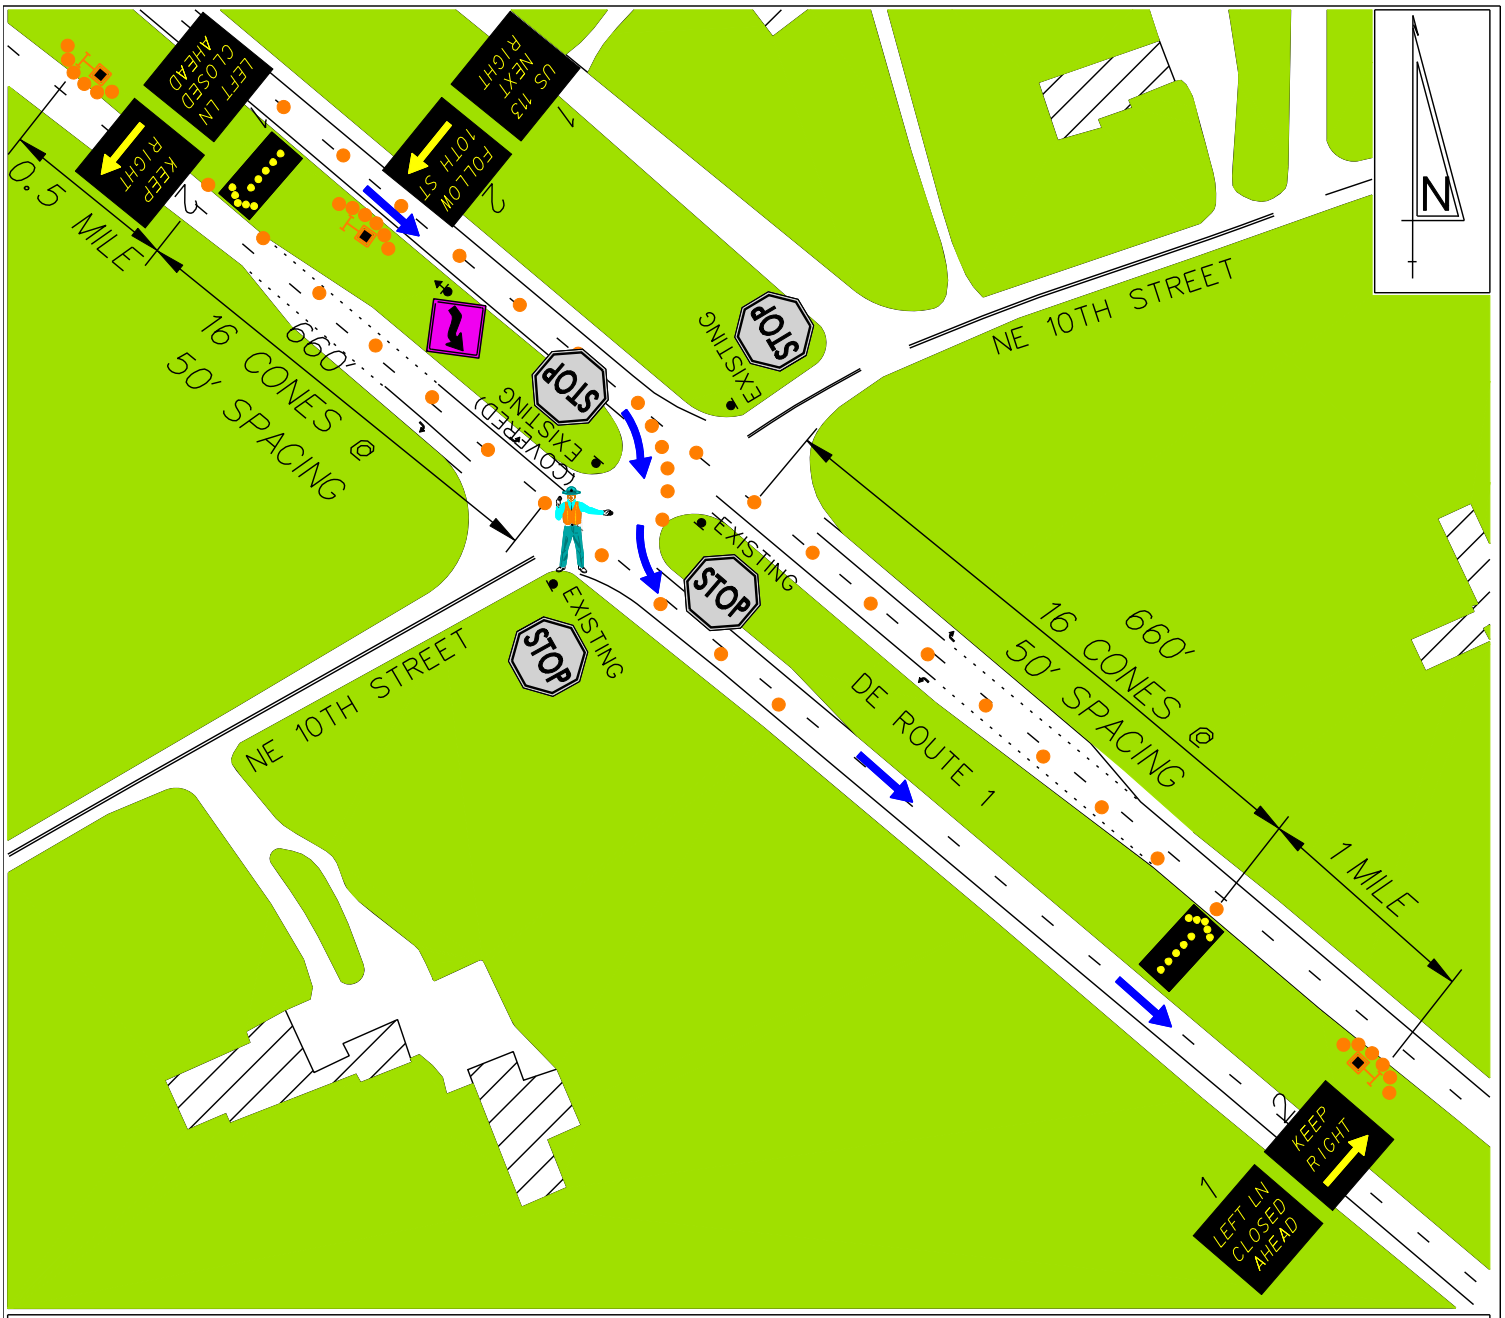

LEGEND

- SIGNAL ON SYSTEM
- SIGNAL NOT ON SYSTEM
- TRAFFIC CONE
- TRAFFIC CONTROLLER
- DIRECTS TRAFFIC
- CCTV
- DETOUR DIRECTION
- POLICE BARRICADE
- DELDOT TRUCK
- TYPE III BARRICADE
- ARROW BOARD
- VMS
- PROPOSED SIGN

EQUIPMENT/PERSONNEL TOTALS	
TRAFFIC CONES	68
ARROW BOARDS	2
VMS	3
POLICE VEHICLES	–
DELDOT TRUCKS	–
TYPE 3 BARRICADES	–
DETOUR SIGN EXIST. POST	–
DETOUR SIGN W/SUPPORT	1
PERSONNEL (DIRECTING TRAFFIC)	1
RESP. FOR EQUIP. SETUP	DelDOT

BACKGROUND COLOR

ROADWAY | BUILDING | CONCRETE | GRASS

CONE TAPER & TANGENT LENGTHS				
APPROACH	DESCRIPTION	TANGENT	TAPER	CONES
NB DE 1	CLOSE LEFT THROUGH LANE	400'	660'	25
SB DE 1	CLOSE LEFT THROUGH LANE	200'	660'	20

DRAWING NOT TO SCALE

DETOUR REFERENCE #:
DE1– – – –SB04319–04357–1D

CONTROL POINT D:
DELAWARE ROUTE 1 AND NE 10TH STREET

DATE:	BY:	REFERENCE NUMBER:
APRIL 2010	JZ	D