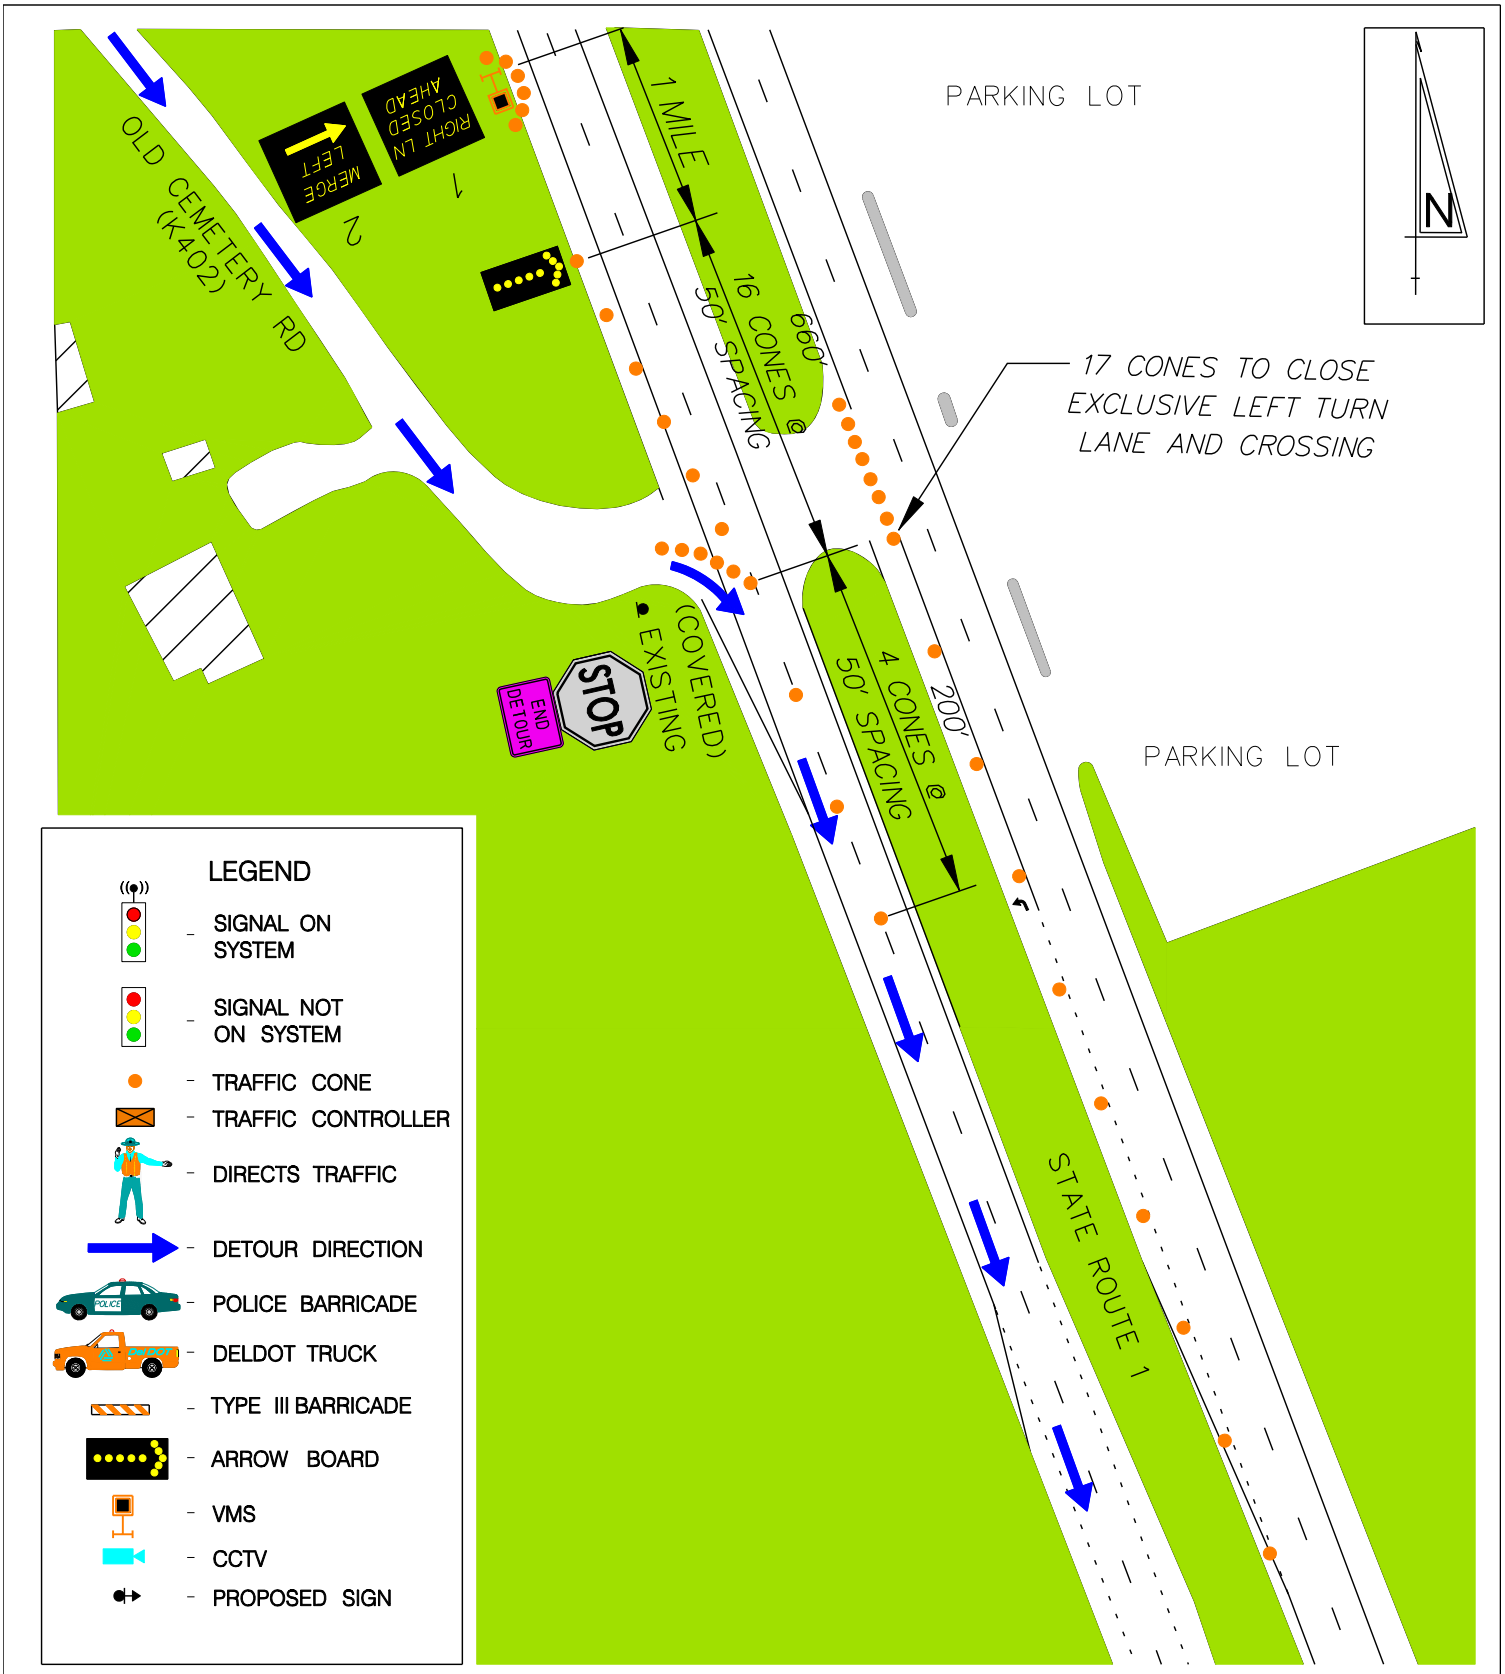

EQUIPMENT/PERSONNEL TOTALS	
TRAFFIC CONES	49
ARROW BOARDS	1
VMS	1
POLICE VEHICLES	–
DELDOT TRUCKS	–
TYPE 3 BARRICADES	–
DETOUR SIGN EXIST. POST	1
DETOUR SIGN W/SUPPORT	–
PERSONNEL (DIRECTING TRAFFIC)	–
RESP. FOR EQUIP. SETUP	DelDOT

BACKGROUND COLOR

ROADWAY BUILDING CONCRETE GRASS

CONE TAPER & TANGENT LENGTHS				
APPROACH	DESCRIPTION	TANGENT	TAPER	CONES
SB SR 1	CLOSE RIGHT THROUGH LANE	200'	660'	20
NB SR 1	CLOSE LEFT TURN LANE	500'	–	17
EB CEMETERY	RIGHT TURN ONLY	–	–	6

DRAWING NOT TO SCALE

DETOUR REFERENCE #:
DE1– – – –SB04529–04690–1D

CONTROL POINT D:
STATE ROUTE 1 AND
OLD CEMETERY ROAD

DATE:	BY:	REFERENCE NUMBER:
APRIL 2010	JZ	D